ALTERNATIVE 2 (WIDENING AND OVERPASS AT INTERSECTION)

SH 249 AT VETERANS MEMORIAL (OVERPASS ROW ALTERNATIVES)

PRELIMINARY
SUBJECT TO CHANGE

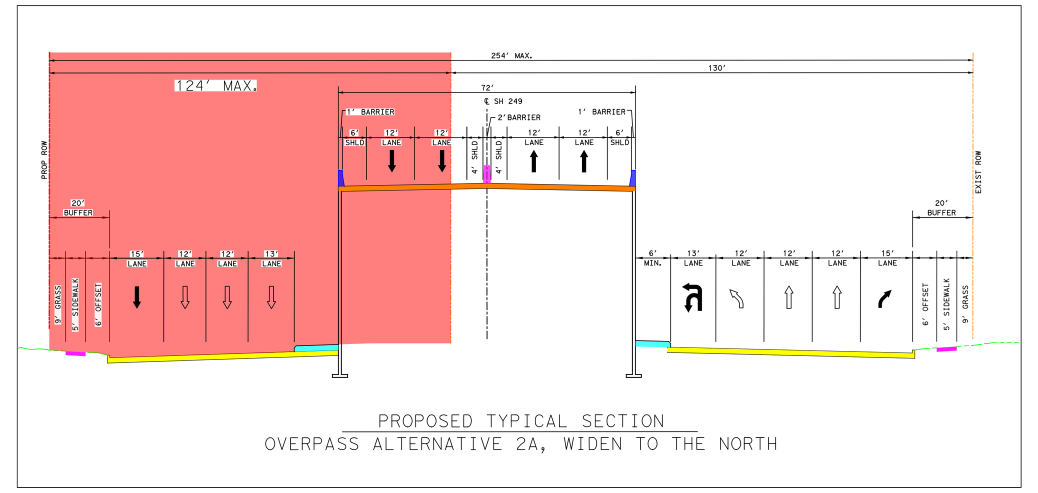

PROPOSED TYPICAL SECTION
OVERPASS ALTERNATIVE 2A, WIDEN TO THE NORTH

ALTERNATIVE 2A
WIDEN TO THE NORTH

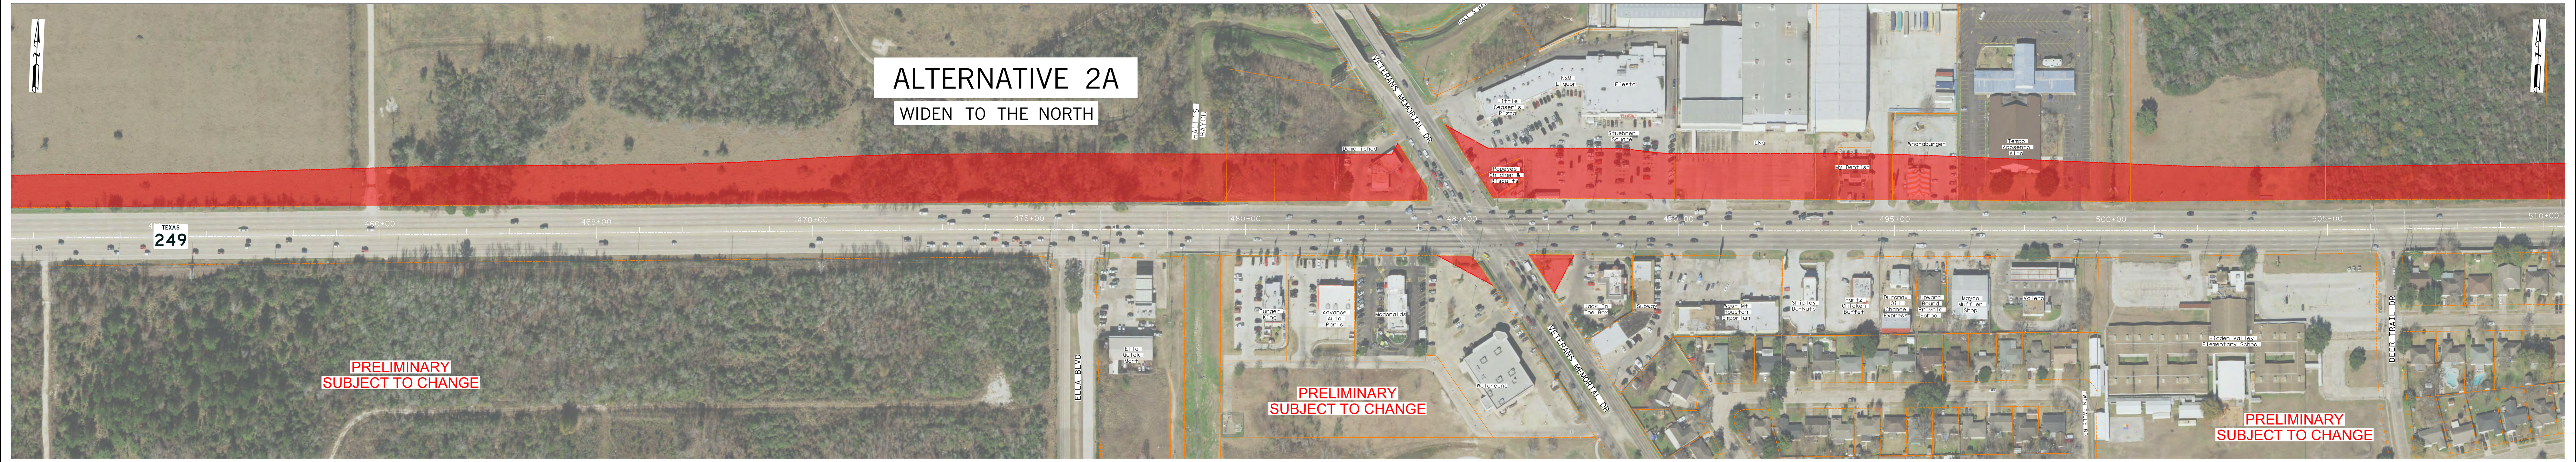

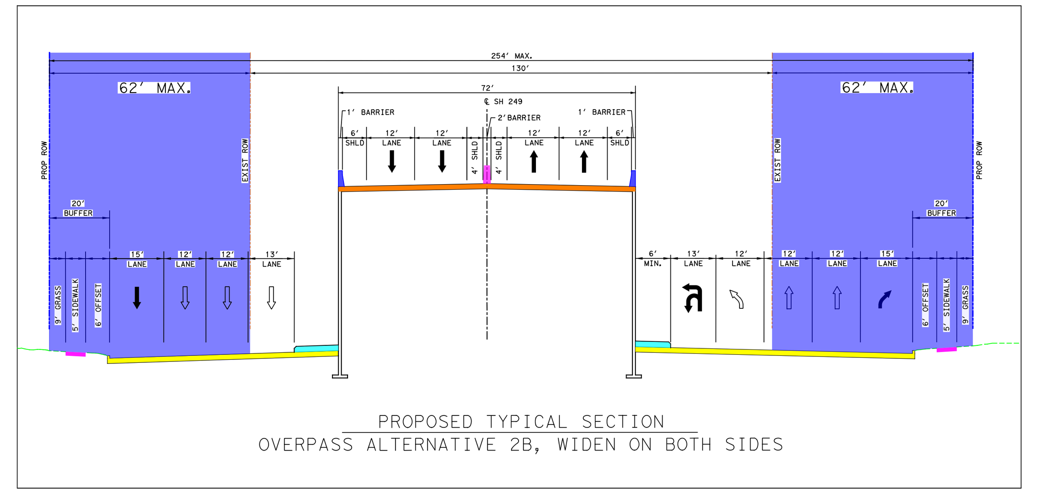

PROPOSED TYPICAL SECTION
OVERPASS ALTERNATIVE 2B, WIDEN ON BOTH SIDES

ALTERNATIVE 2B
WIDEN ON BOTH SIDES

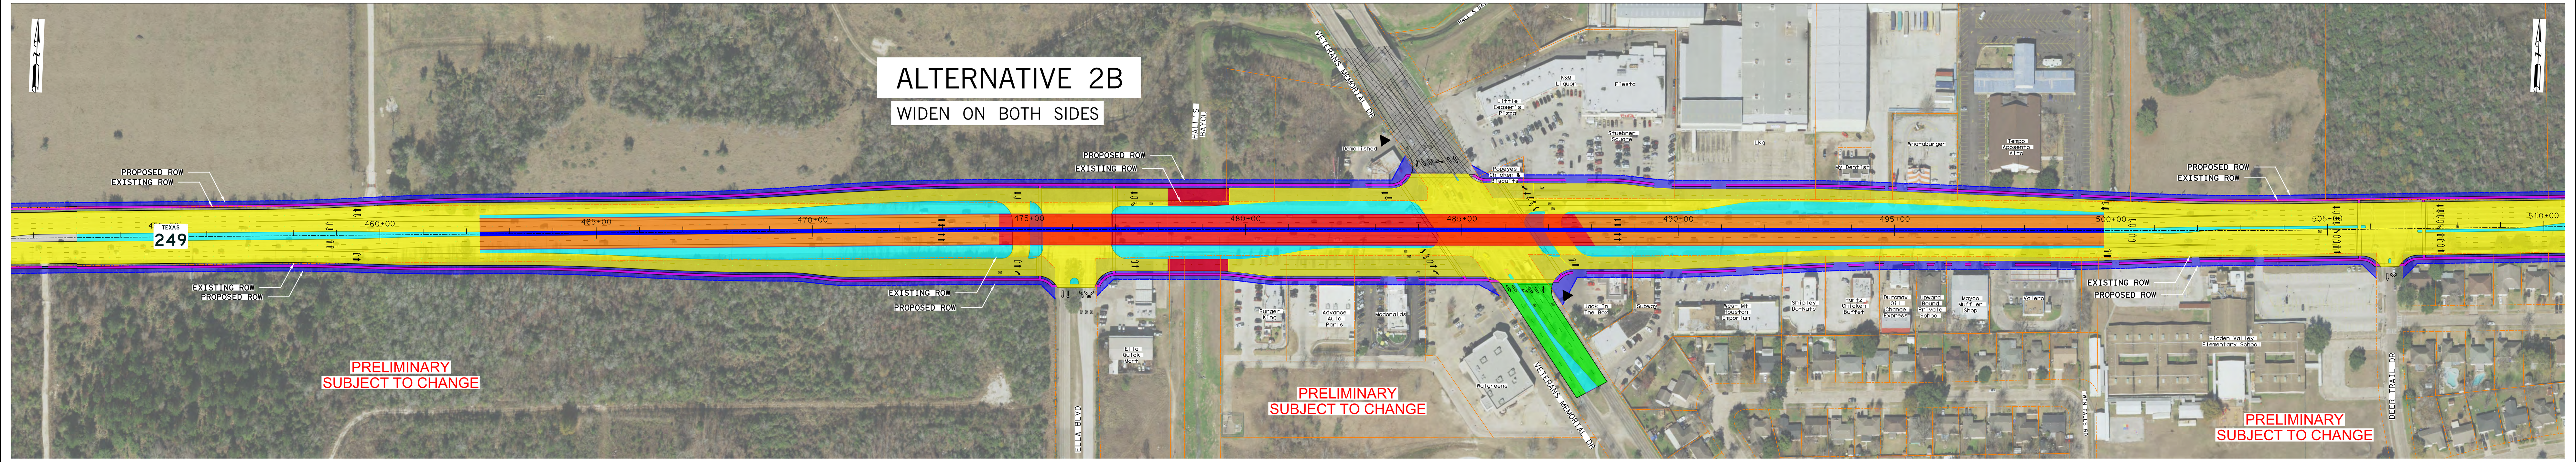

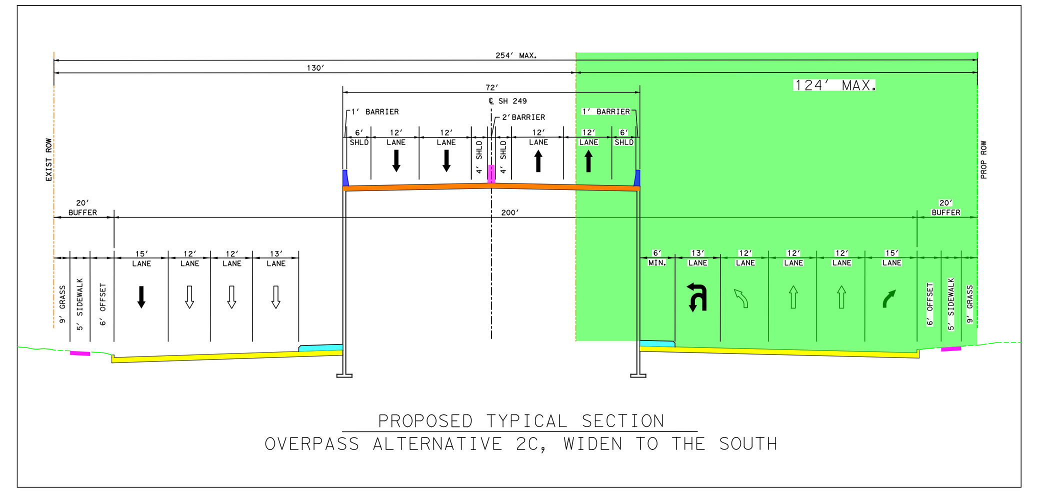

PROPOSED TYPICAL SECTION
OVERPASS ALTERNATIVE 2C, WIDEN TO THE SOUTH

ALTERNATIVE 2C
WIDEN TO THE SOUTH

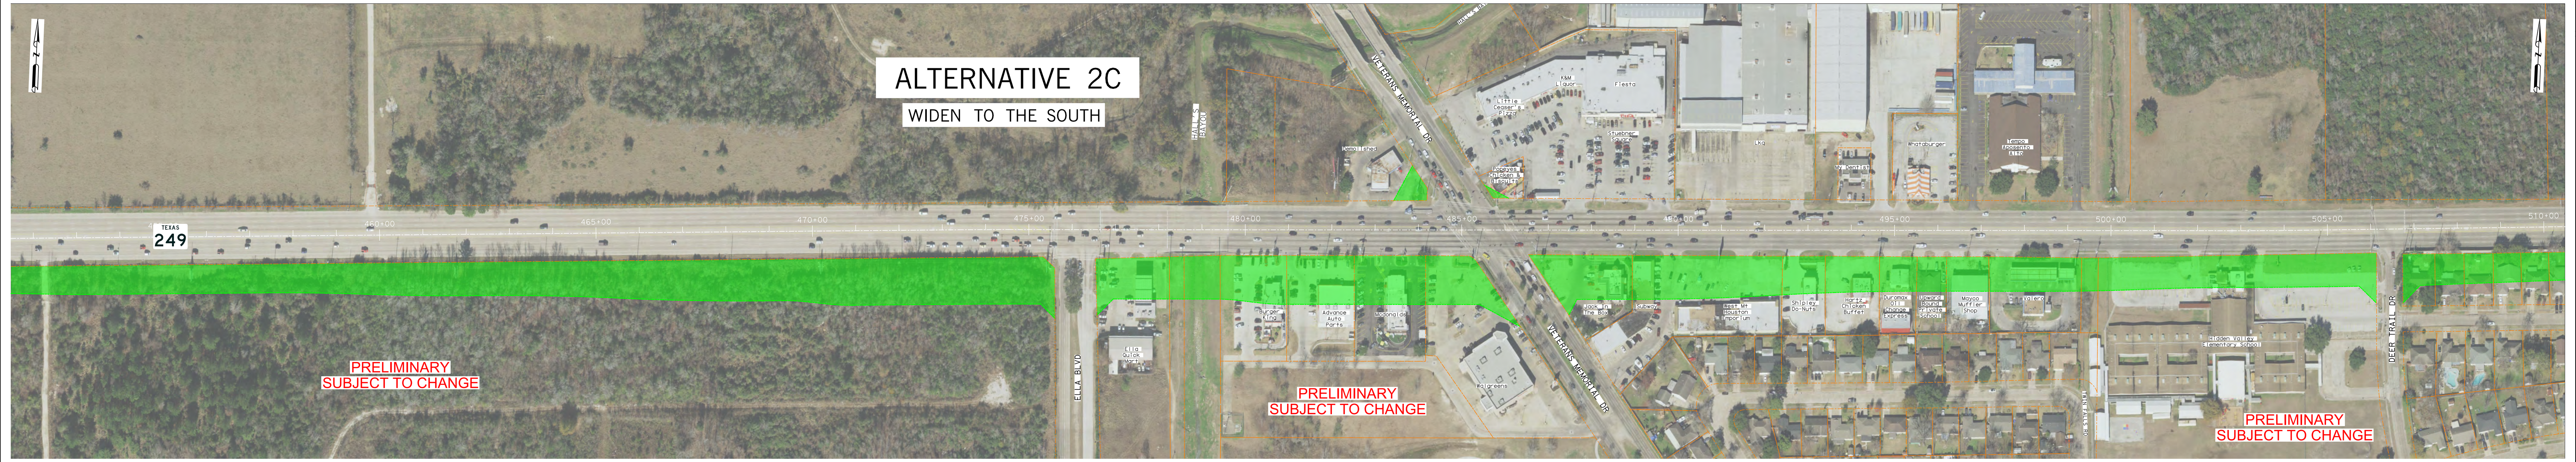

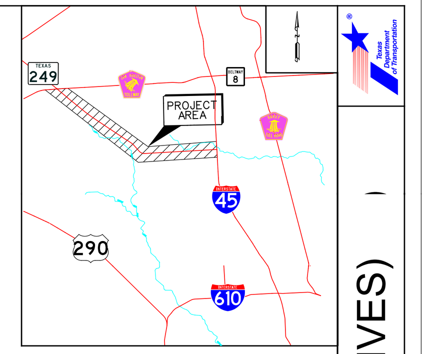

SH 249 AT VETERANS MEMORIAL (OVERPASS ROW ALTERNATIVES)

PRELIMINARY
SUBJECT TO CHANGE

AECOM

RTG