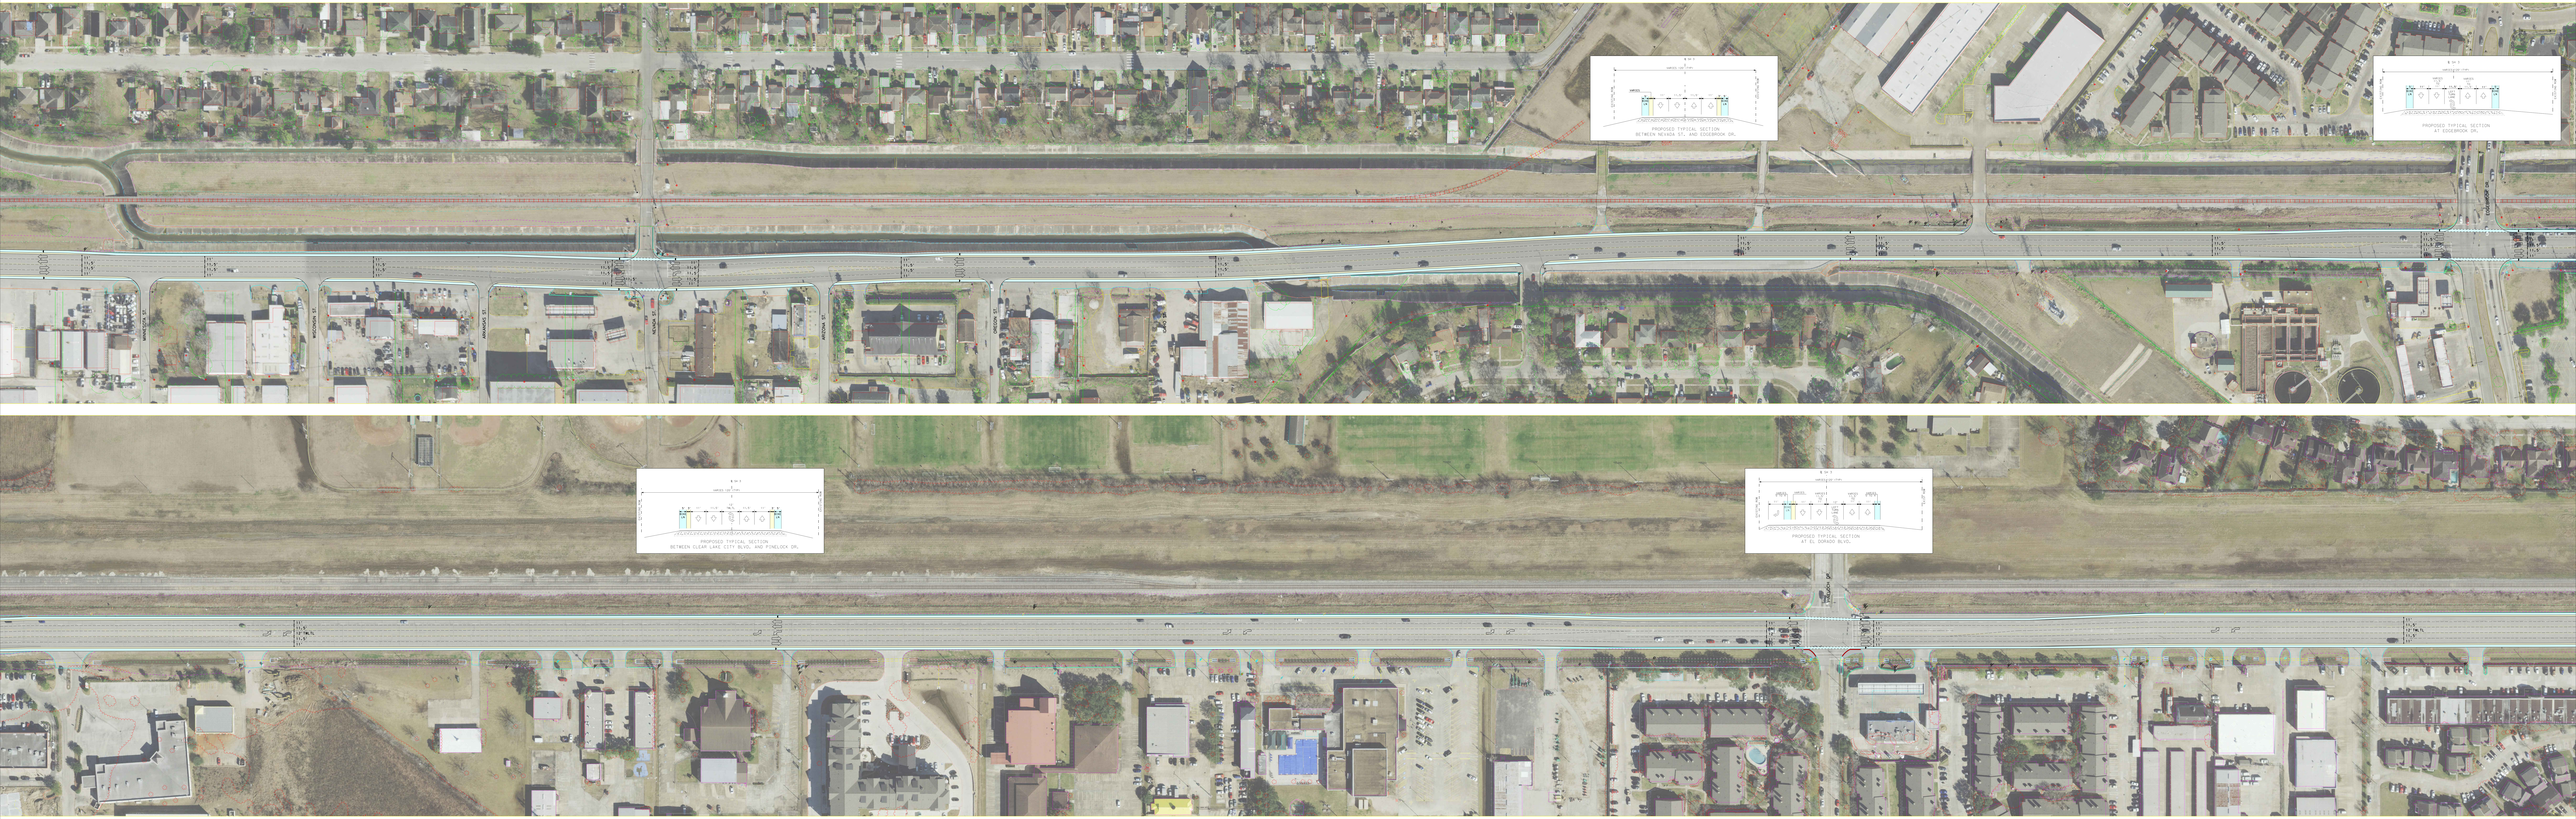
PROPOSED TYPICAL SECTION
BETWEEN NEVADA ST. AND EDGEBROOK DR.
PROPOSED TYPICAL SECTION
AT EDGEBROOK DR.
PROPOSED TYPICAL SECTION
BETWEEN CLEAR LAKE CITY BLVD. AND PINELOCK DR.
PROPOSED TYPICAL SECTION
AT EL DORADO BLVD.