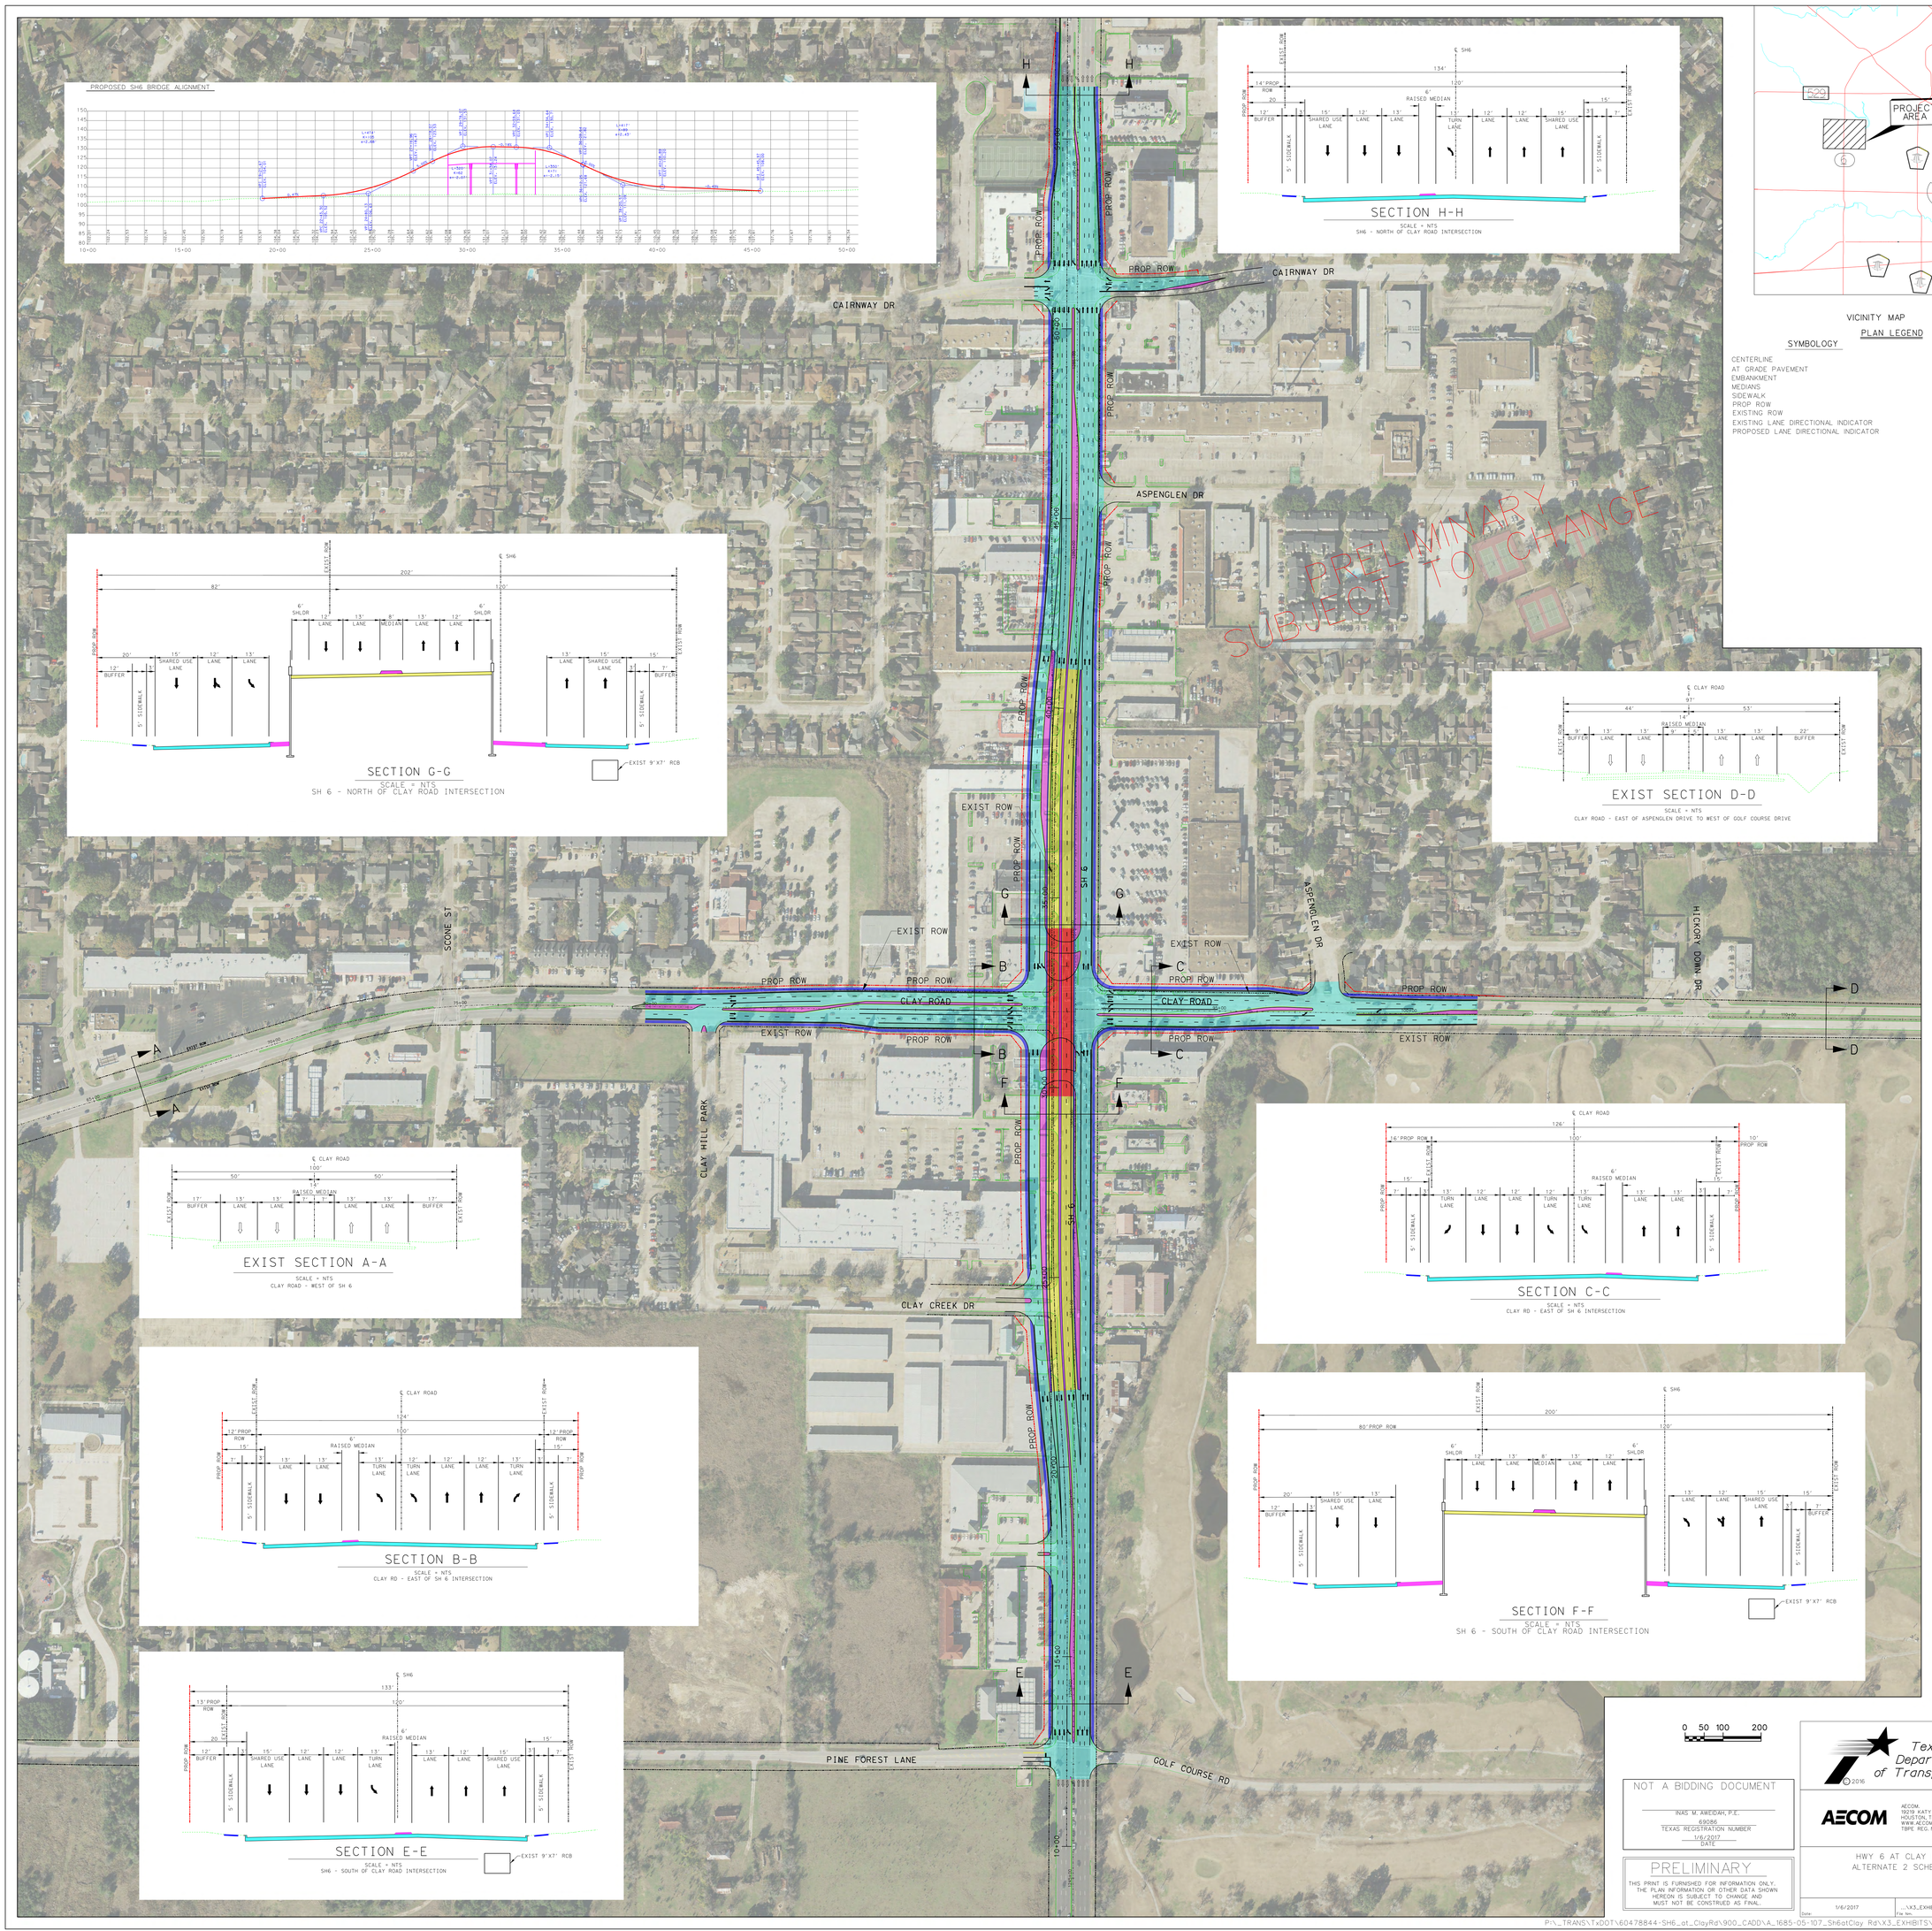

VICINITY MAP

PLAN LEGEND

SYMBOLOGY

CENTERLINE
AT GRADE PAVEMENT
EMBANKMENT
MEDIANS
SIDEWALK
PROP ROW
EXISTING ROW
EXISTING LANE DIRECTIONAL INDICATOR
PROPOSED LANE DIRECTIONAL INDICATOR

0 50 100 200

NOT A BIDDING DOCUMENT

INAS M. AWEIDAH, P.E.
69086
TEXAS REGISTRATION NUMBER
1/6/2017
DATE

PRELIMINARY

THIS PRINT IS FURNISHED FOR INFORMATION ONLY. THE PLAN INFORMATION OR OTHER DATA SHOWN HEREON IS SUBJECT TO CHANGE AND MUST NOT BE CONSTRUED AS FINAL.

Texas Department of Transportation
© 2016

AECOM
AECOM
19219 KATY FREEWAY, SUITE 100
HOUSTON, TEXAS 77094
WWW.AECOM.COM
TBPE REG. NO. F-3082

HWY 6 AT CLAY ROAD
ALTERNATE 2 SCHEMATIC

SHEET 1 OF 1

Date: 1/6/2017
File Name: ...\X3_EXHIBITS\SH6_BASE_ALT3.dgn

P:_TRANS\TxDOT\60478844-SH6_at_ClayRd\900_CADD\A_1685-05-107_Sh6atClay Rd\X3_EXHIBITS\SH6_BASE_ALT3.dgn