LUBBOCK DISTRICT
PROJECT DEVELOPMENT

SL 88 SCHEMATIC

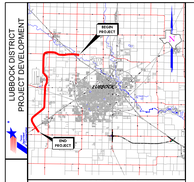

VICINITY MAP
(N.T.S.)

LEGEND

- PROPOSED MAINLANES
- FRONTAGE ROADS
- DIRECT CONNECTORS
- RAMPS
- EXISTING STRUCTURES
- FEMA ZONE A
- PROPOSED BRIDGE STRUCTURES
- FUTURE DRIVEWAYS
- SIDEWALKS
- PROPOSED MAINLANES
- PROPOSED FRONTAGE ROADS
- PROPOSED RAMPS
- PROPOSED CONNECTORS
- PROPOSED EMBANKMENT
- PROPOSED RETAINING WALL
- PROPOSED STRIPING
- PROPOSED LANE INDICATOR
- PROPOSED RIGHT-OF-WAY
- PROPOSED CONTROL OF ACCESS (COA)
- PROPOSED DRAINAGE DETENTION
- EXISTING PLANIMETRIC
- EXISTING RIGHT-OF-WAY
- EXISTING PARCEL MAP
- FUTURE ROADWAY (BY OTHERS)
- FUTURE DRIVEWAYS
- EXISTING ROADWAY TO BE REMOVED
- EXISTING LANE INDICATOR

DESIGN CRITERIA

FUNCTIONAL CLASSIFICATION: FREEWAY - URBAN
MAINLANE DESIGN SPEED: 70 MPH
FRONTAGE RD DESIGN SPEED: 50 MPH
RAMP DESIGN SPEED: 50 MPH
DIR. CONN. DESIGN SPEED: 50 MPH
DIR. CONN. DESIGN SPEED: 30 MPH
ROUNDABOUT DESIGN SPEED: 20 MPH

0 50 100 200 (H)
0 5 10 20 (V)

PRELIMINARY
SUBJECT TO CHANGE

ENTECH
CIVIL ENGINEERING, INC.
F-8852
STATE OF TEXAS
TBPE FIRM NO.
TBPLS FIRM NO. 10194
2021 CAMP MABRY TRUSS
AUSTIN, TEXAS 78703
(512) 467-0891

PRELIMINARY

Document Incomplete - not intended for permit, bidding or construction.
Engineer: MIGUEL PONCE III, P.E.
P.E. Lic#: 97976
Date: 5/5/2020

SCHEMATIC LAYOUT
LUBBOCK COUNTY
CSJ: 0902-00-043
STATE LOOP 88 SEGMENTS 1 AND 2
GEOMETRIC DESIGN
FROM: STA 2295+00
TO: STA 2375+00
LUBBOCK DISTRICT
TEXAS DEPARTMENT OF TRANSPORTATION

3 / 20

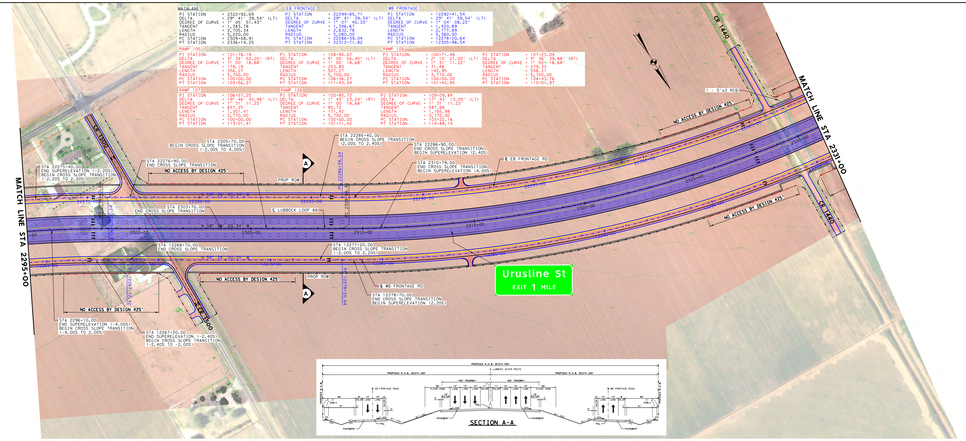

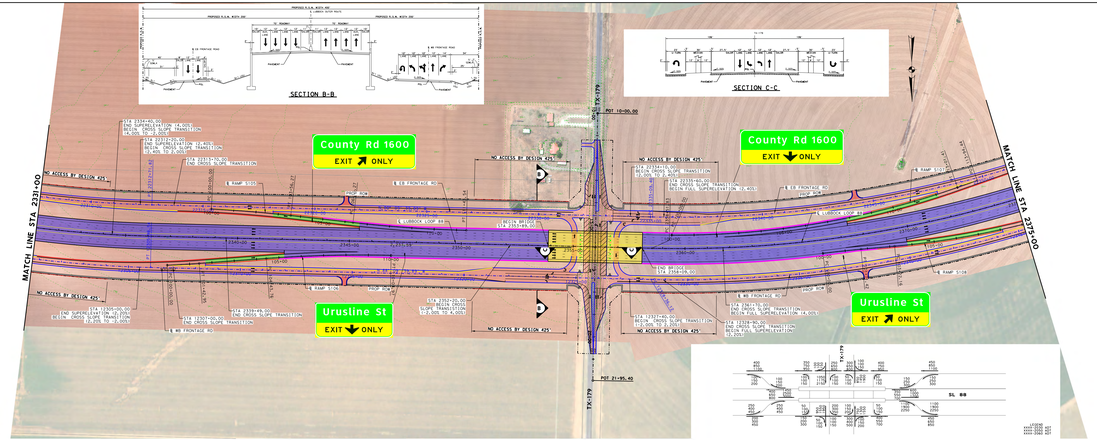

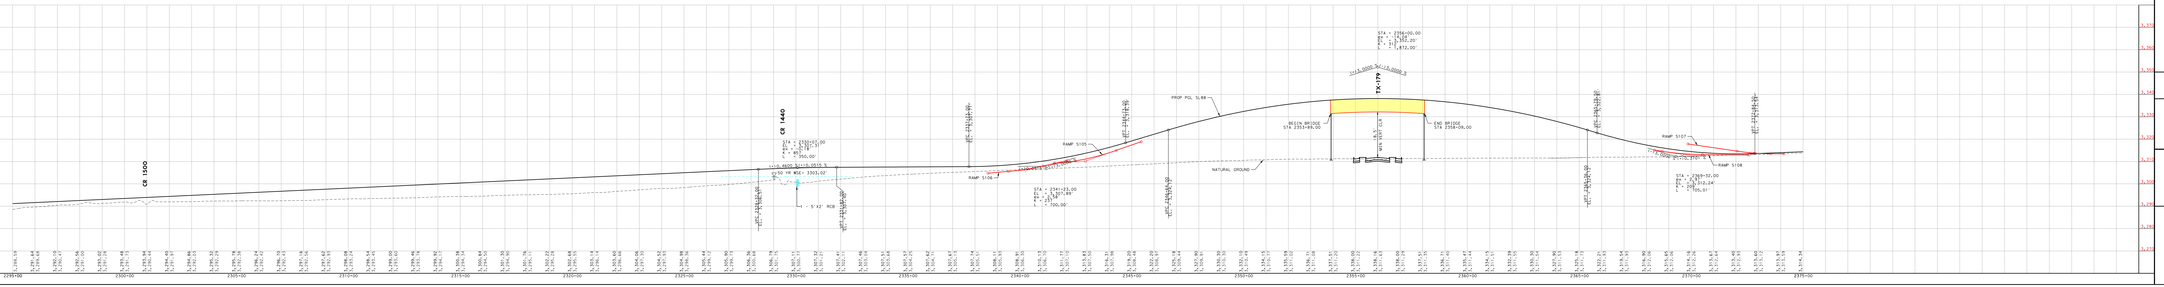

LUBBOCK DISTRICT
PROJECT DEVELOPMENT

SL 88 SCHEMATIC

VICINITY MAP
(N.T.S.)

LEGEND

DESIGN CRITERIA

FUNCTIONAL CLASSIFICATION: FREEWAY - URBAN
MAINLANE DESIGN SPEED: 70 MPH
FRONTAGE RD DESIGN SPEED: 50 MPH
RAMP DESIGN SPEED: 50 MPH
DIR. CONN. DESIGN SPEED: 50 MPH
DIR. CONN. DESIGN SPEED: 30 MPH
ROUNDABOUT DESIGN SPEED: 20 MPH

PRELIMINARY
SUBJECT TO CHANGE

ENTECH
CIVIL ENGINEERING, INC.
F-8852
STATE OF TEXAS
TBPE FIRM NO.
TBPLS FIRM NO. 10194
2021 CAMP MABRY TRUSS
AUSTIN, TEXAS 78703
(512) 467-0891

PRELIMINARY
Document Incomplete - not intended for permit, bidding or construction.
Engineer: MIGUEL PONCE III, P.E.
P.E. Lic#: 97976
Date: 5/5/2020

SCHEMATIC LAYOUT
LUBBOCK COUNTY
CSJ: 0902-00-043
STATE LOOP 88 SEGMENTS 1 AND 2
GEOMETRIC DESIGN
FROM: STA 2295+00
TO: STA 2375+00
LUBBOCK DISTRICT
TEXAS DEPARTMENT OF TRANSPORTATION

3 / 20