LUBBOCK DISTRICT
PROJECT DEVELOPMENT

SL 88 SCHEMATIC

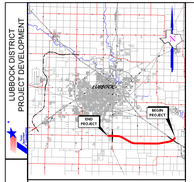

VICINITY MAP
(N.T.S.)

LEGEND

- PROPOSED MAINLANES
- PROPOSED FRONTAGE ROADS
- DIRECT CONNECTORS
- RAMPS
- EXISTING STRUCTURES
- FEMA ZONE A
- PROPOSED BRIDGE STRUCTURES
- FUTURE DRIVEWAYS
- SIDEWALKS
- PROPOSED MAINLANES
- PROPOSED FRONTAGE ROADS
- PROPOSED RAMPS
- PROPOSED CONNECTORS
- PROPOSED EMBANKMENT
- PROPOSED RETAINING WALL
- PROPOSED STRIPING
- PROPOSED LANE INDICATOR
- PROPOSED RIGHT-OF-WAY
- PROPOSED CONTROL OF ACCESS (COA)
- PROPOSED DRAINAGE DETENTION
- EXISTING PLANIMETRIC
- EXISTING RIGHT-OF-WAY
- EXISTING PARCEL MAP
- FUTURE ROADWAY (BY OTHERS)
- FUTURE DRIVEWAYS
- EXISTING ROADWAY TO BE REMOVED
- EXISTING LANE INDICATOR

DESIGN CRITERIA

FUNCTIONAL CLASSIFICATION: FREEWAY - URBAN
MAINLANE DESIGN SPEED: 70 MPH
FRONTAGE RD DESIGN SPEED: 50 MPH
RAMP DESIGN SPEED: 50 MPH
DIR. CONN. DESIGN SPEED: 50 MPH
ROUNDABOUT DESIGN SPEED: 25 MPH
ROUNDABOUT DESIGN SPEED: 35 MPH

0 50 100 200 (H)
0 5 10 20 (V)

PRELIMINARY
SUBJECT TO CHANGE

ENTECH
CIVIL ENGINEERING, INC.
F-8852
2579 SOUTH TRAMMELL
SUITE 100
DESOTO, TEXAS 75115
(972) 230-1660 TEL
(972) 230-1661 FAX

PRELIMINARY

Document Incomplete - not intended for permit, bidding or construction.
Engineer: MIGUEL PONCE III, P.E.
P.E. Serial No. 67755
Date: 5/5/2020

SCHEMATIC LAYOUT
LUBBOCK COUNTY
CSJ: 0914-03-045
STATE LOOP 88 SEGMENT 4
GEOMETRIC DESIGN
FM STA 3885+00
TO STA 3975+00
LUBBOCK DISTRICT
SCALE: 1" = 20'
DESIGN: CHECK: DRAWN: REVIEW: MIGUEL PONCE III, P.E.
ENTECH CIVIL ENGINEERING, INC.

7 / 15

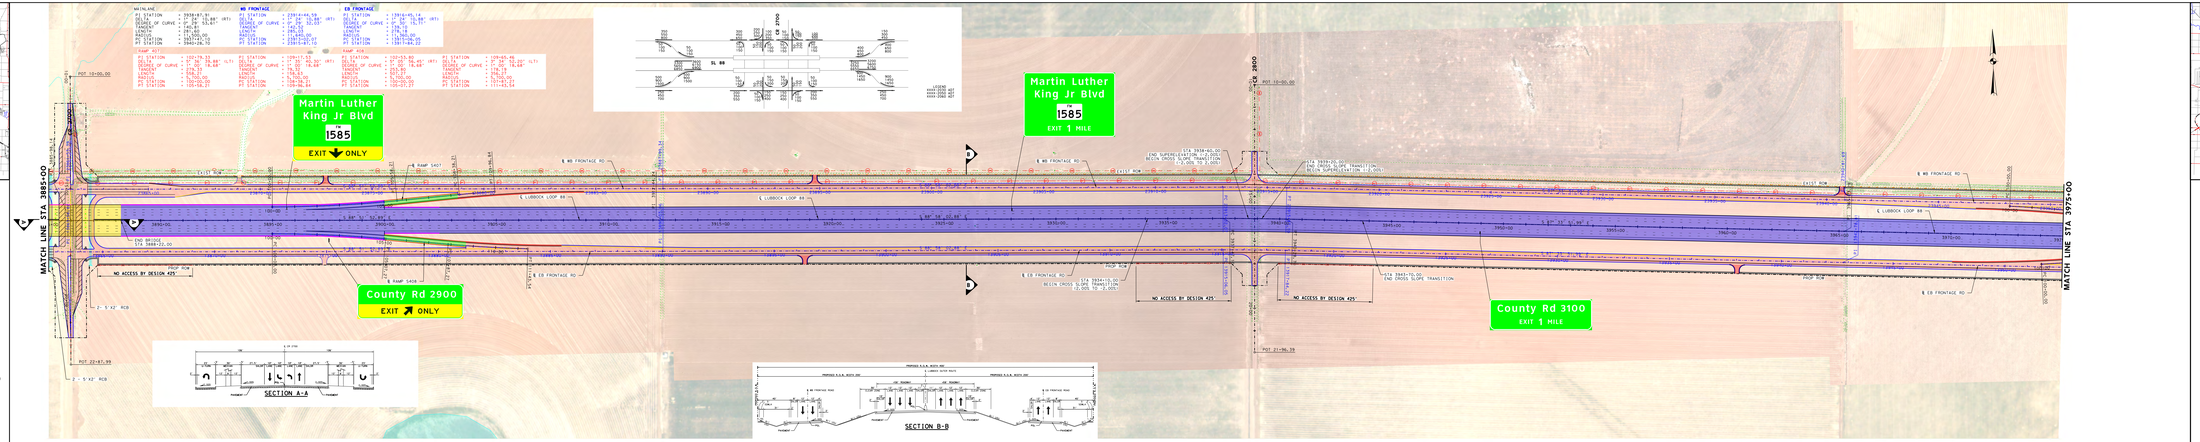

LUBBOCK DISTRICT
PROJECT DEVELOPMENT

SL 88 SCHEMATIC

VICINITY MAP
(N.T.S.)

LEGEND

DESIGN CRITERIA

PRELIMINARY
SUBJECT TO CHANGE

ENTECH
CIVIL ENGINEERING, INC.
F-8852
2579 SOUTH TRAMMELL
SUITE 100
DESOTO, TEXAS 75115
(972) 230-1660 TEL
(972) 230-1661 FAX

PRELIMINARY

Document Incomplete - not intended for permit, bidding or construction.
Engineer: MIGUEL PONCE III, P.E.
P.E. Serial No. 67755
Date: 5/5/2020

SCHEMATIC LAYOUT
LUBBOCK COUNTY
CSJ: 0914-03-045
STATE LOOP 88 SEGMENT 4
GEOMETRIC DESIGN
FM STA 3885+00
TO STA 3975+00
LUBBOCK DISTRICT
SCALE: 1" = 20'
DESIGN: CHECK: DRAWN: REVIEW: MIGUEL PONCE III, P.E.
ENTECH CIVIL ENGINEERING, INC.

7 / 15

N:\PLS\13-0005\16-17\0400\20\04\21_SCHEM\SL88_4_SCHEM_PP_001.DWG