LUBBOCK DISTRICT
PROJECT DEVELOPMENT

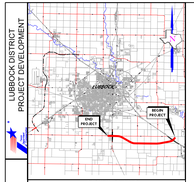

SL 88 SCHEMATIC

VICINITY MAP
(N.T.S.)

LEGEND

- PROPOSED MAINLANES
- FRONTAGE ROADS
- DIRECT CONNECTORS
- RAMPS
- EXISTING STRUCTURES
- FEMA ZONE A
- PROPOSED BRIDGE STRUCTURES
- FUTURE DRIVEWAYS
- SIDEWALKS
- PROPOSED MAINLANES
- PROPOSED FRONTAGE ROADS
- PROPOSED RAMPS
- PROPOSED CONNECTORS
- PROPOSED EMBANKMENT
- PROPOSED RETAINING WALL
- PROPOSED STRIPING
- PROPOSED LANE INDICATOR
- PROPOSED RIGHT-OF-WAY
- PROPOSED CONTROL OF ACCESS (COA)
- PROPOSED DRAINAGE DETENTION
- EXISTING PLANIMETRIC
- EXISTING RIGHT-OF-WAY
- EXISTING PARCEL MAP
- FUTURE ROADWAY (BY OTHERS)
- FUTURE DRIVEWAYS
- EXISTING ROADWAY TO BE REMOVED
- EXISTING LANE INDICATOR

DESIGN CRITERIA

FUNCTIONAL CLASSIFICATION: FREEWAY - URBAN
MAINLANE DESIGN SPEED: 70 MPH
FRONTAGE RD DESIGN SPEED: 50 MPH
RAMP DESIGN SPEED: 50 MPH
DIR. CONN. DESIGN SPEED: 50 MPH
SIDEWALK DESIGN SPEED: 30 MPH
ROUNDABOUT DESIGN SPEED: 20 MPH

0 50 100 200 (H)
0 5 10 20 (V)

PRELIMINARY
SUBJECT TO CHANGE

ENTECH
CIVIL ENGINEERING, INC.
F-8852
STATE OBJECT TRANSIT, TBPE
SOUTH BROADWAY AVENUE
TYLER, TEXAS 75702
903-593-1669 TEL
903-593-1689 FAX

PRELIMINARY

Document Incomplete - not intended for permit, bidding or construction.
Engineer: MIGUEL PONCE III, P.E.
P.E. Serial No. 67976
Date: 5/5/2020

SCHEMATIC LAYOUT
LUBBOCK COUNTY
CSJ: 0902-00-000
STATE LOOP 88: DESIGNBT 4 GEOMETRIC DESIGN
FROM: STA. 4060+00
TO: STA. 4140+00
LUBBOCK DISTRICT
TEXAS DEPARTMENT OF TRANSPORTATION
DESIGN DIVISION
TRANSPORTATION PLANNING DIVISION

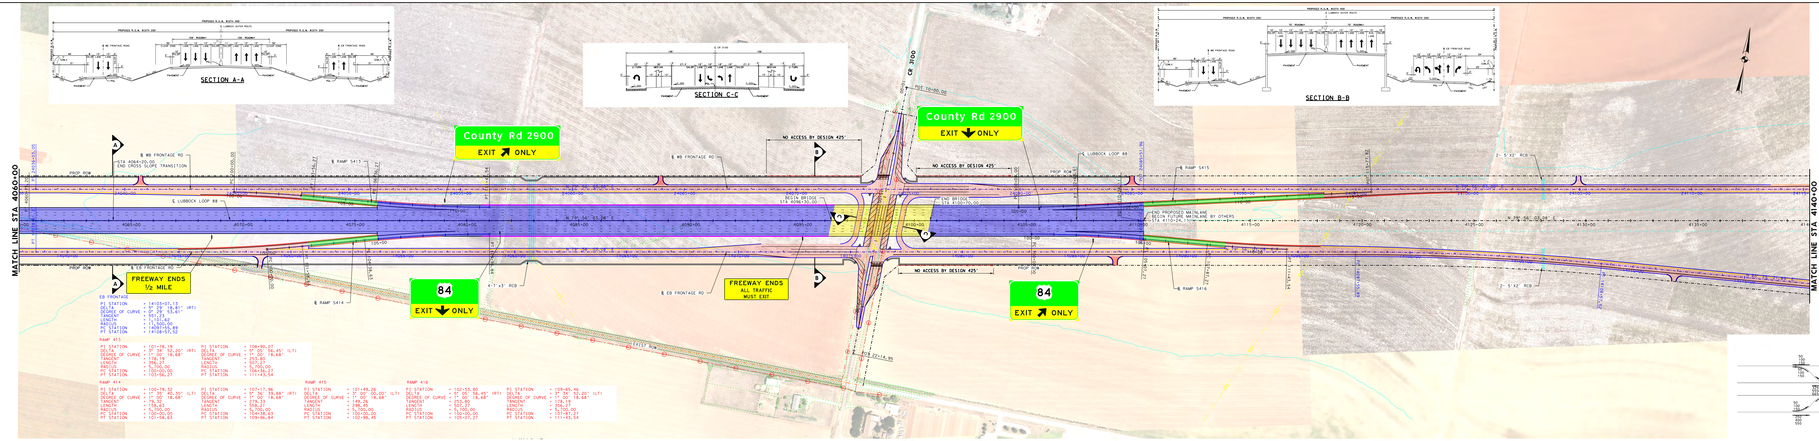

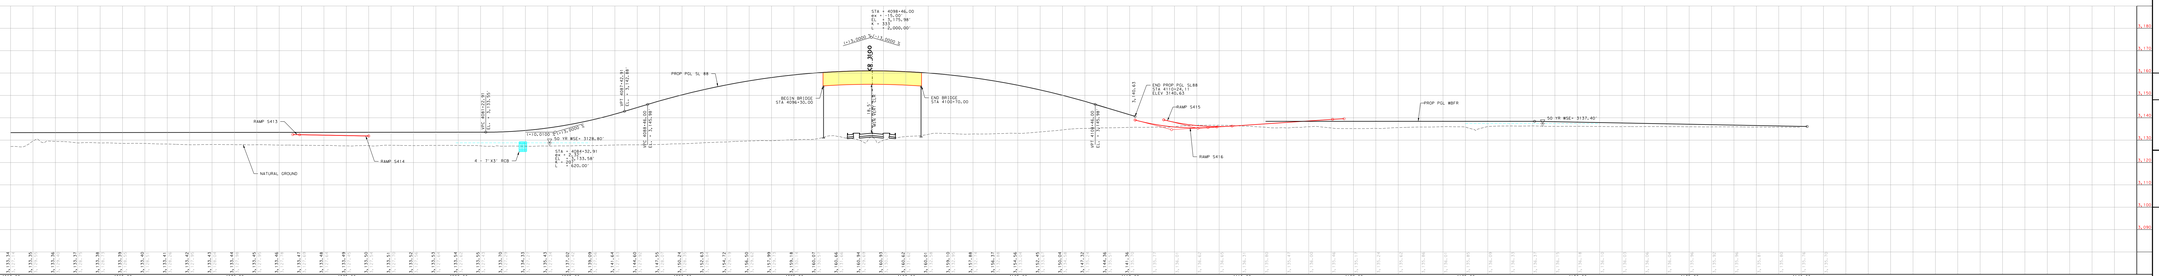

LUBBOCK DISTRICT
PROJECT DEVELOPMENT

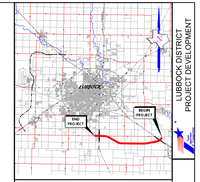

SL 88 SCHEMATIC

VICINITY MAP
(N.T.S.)

LEGEND

DESIGN CRITERIA

PRELIMINARY
SUBJECT TO CHANGE

ENTECH
CIVIL ENGINEERING, INC.
F-8852
STATE OBJECT TRANSIT, TBPE
SOUTH BROADWAY AVENUE
TYLER, TEXAS 75702
903-593-1669 TEL
903-593-1689 FAX

PRELIMINARY

Document Incomplete - not intended for permit, bidding or construction.
Engineer: MIGUEL PONCE III, P.E.
P.E. Serial No. 67976
Date: 5/5/2020

SCHEMATIC LAYOUT
LUBBOCK COUNTY
CSJ: 0902-00-000
STATE LOOP 88: DESIGNBT 4 GEOMETRIC DESIGN
FROM: STA. 4060+00
TO: STA. 4140+00
LUBBOCK DISTRICT
TEXAS DEPARTMENT OF TRANSPORTATION
DESIGN DIVISION
TRANSPORTATION PLANNING DIVISION

N:\25213-0000-1W-1T\0400\2004\01_SCHEM\SL88_4_SCHEM_PP_01_05.dgn