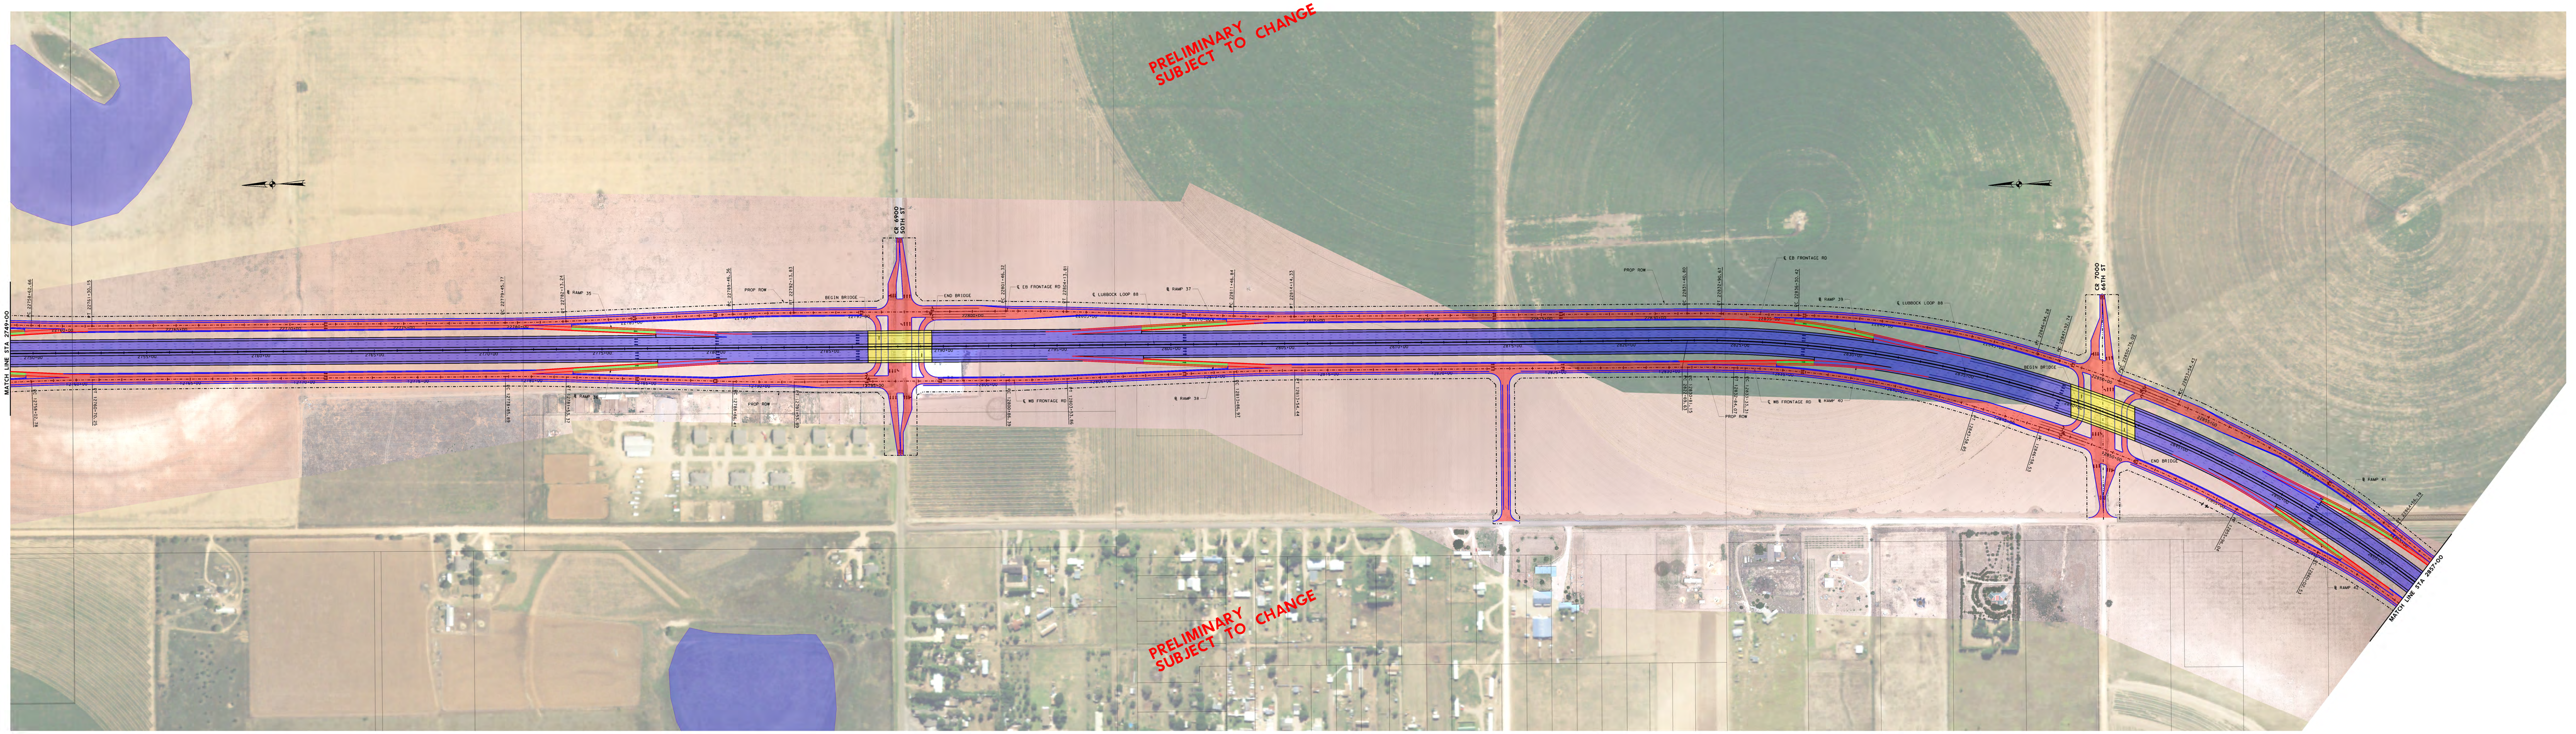

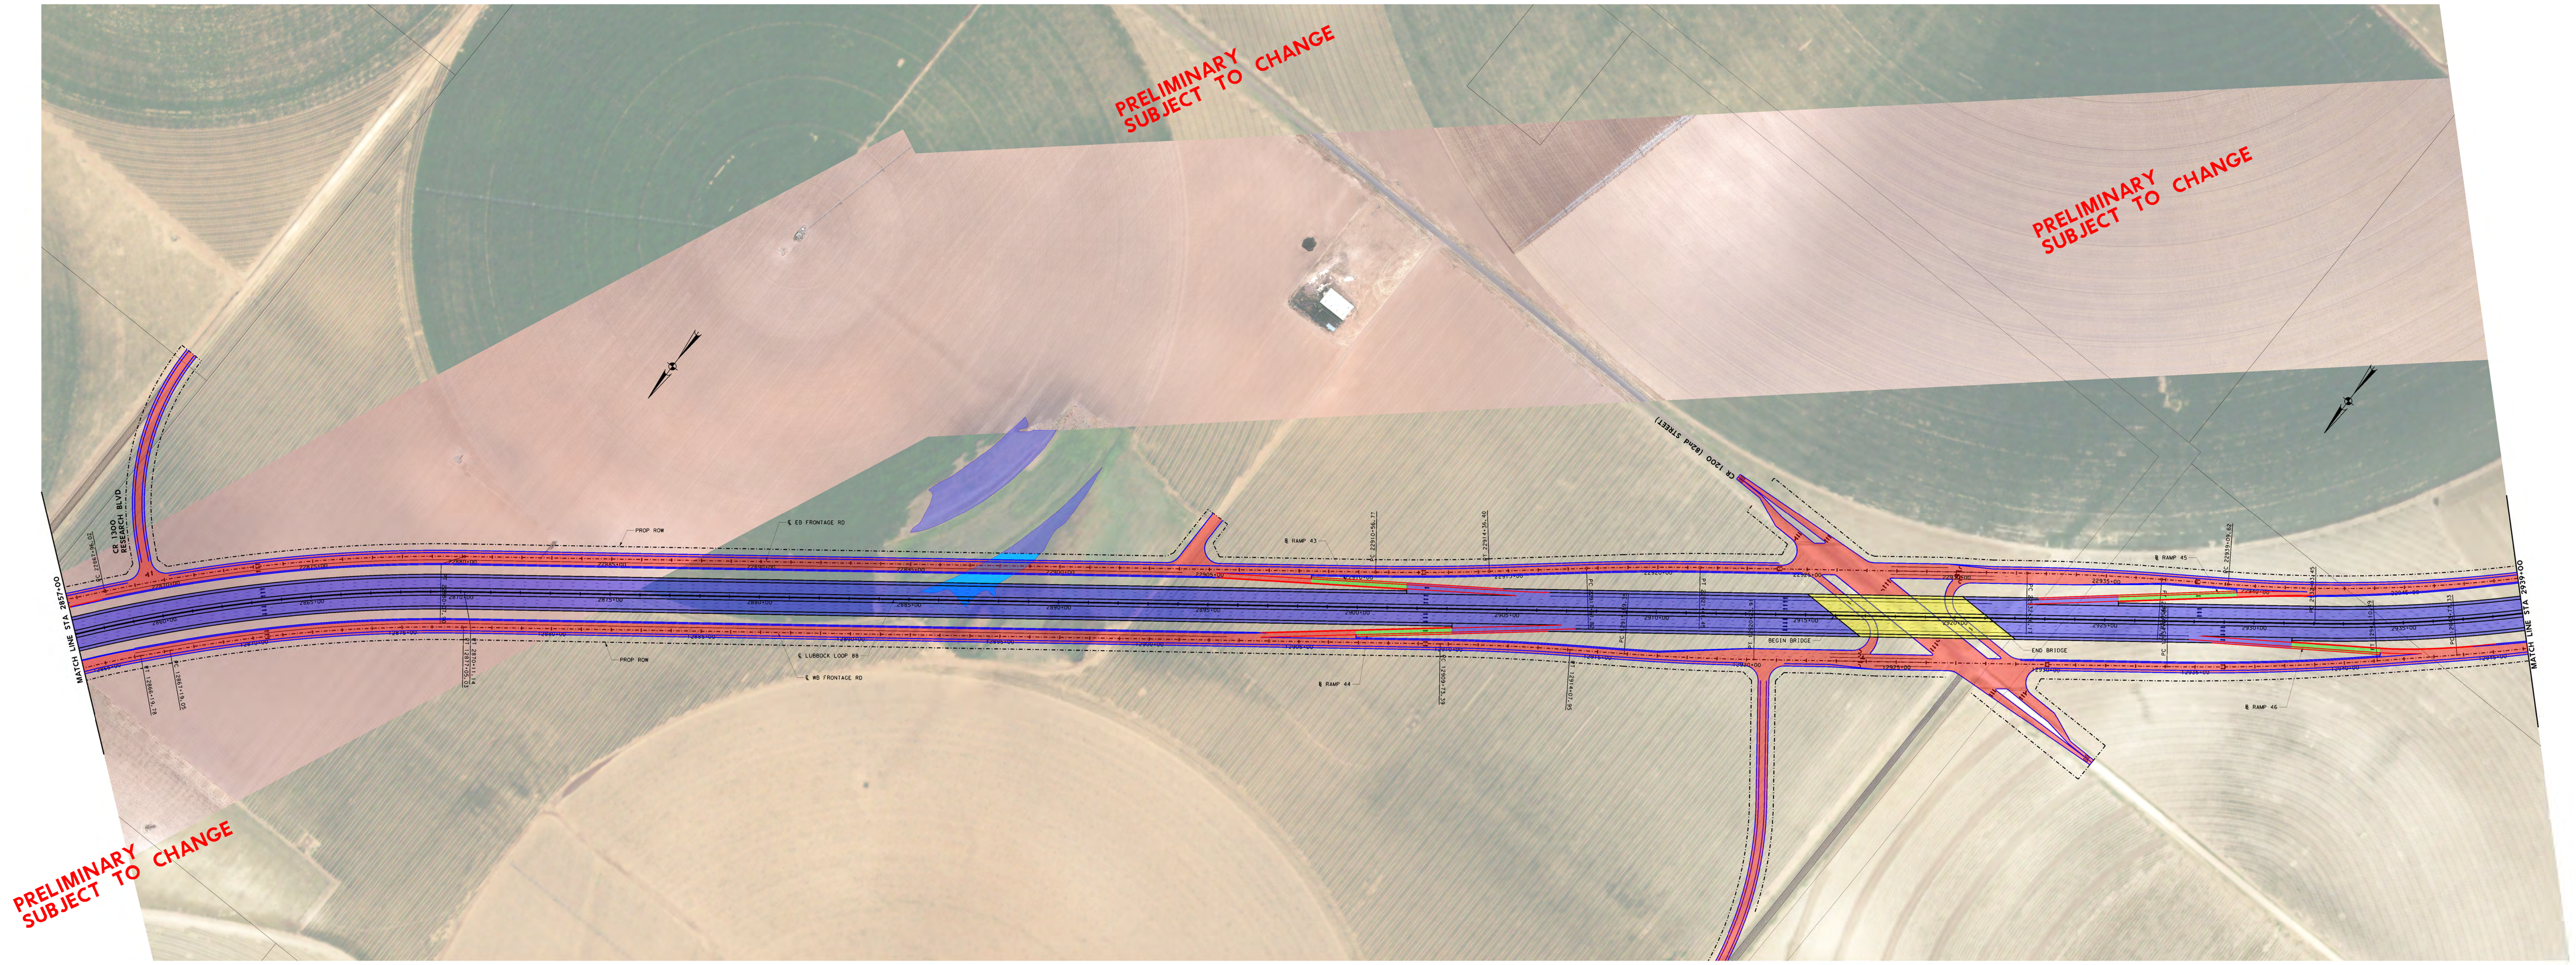

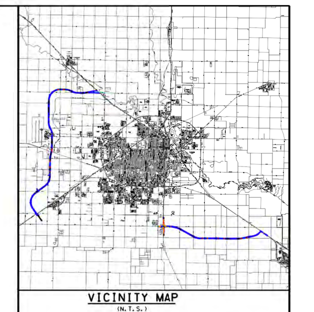

ENTECH CIVIL ENGINEERS, INC
F-6932
15021 Katy Freeway
Suite 500
Houston, Texas
281-945-0069 PH
281-945-0081 FX

0 50 100 200 400
SCALE: 1"=200'

PRELIMINARY
Document Incomplete: not intended for permit, bidding or construction.
Engineer: MIGUEL PONCE, P.E.
P.E. Serial No. 67936
Date: 7/5/2018

SCHEMATIC LAYOUT
WEBB COUNTY
CSJ: 1502-01-033

LUBBOCK OUTER LOOP (SL88)
SEGMENT 1: FROM US 84 TO SH 114 (NORTH AND WEST LOOP)
SEGMENT 2: FROM SH 114 TO US 62 (WEST LOOP)
SEGMENT 4: FROM US 87 TO US 84 (SOUTH LOOP)
LUBBOCK DISTRICT
DATE:
APPROVED:
REVISED:
REVISION APPROVAL DATE:

DATE: 7/5/2018 2:41:01 PM DVasquez MODEL: $MODELNAME$ PLTCFG: TxDOT-COL-HALF_PDF.pltcfg

N:\P5313-0005-16-1\CADD\DGN\X4*EXHIBITS\Public Meeting\LLOOP*SCH*02.dgn