IH 20 - PROPOSED TYPICAL SECTION

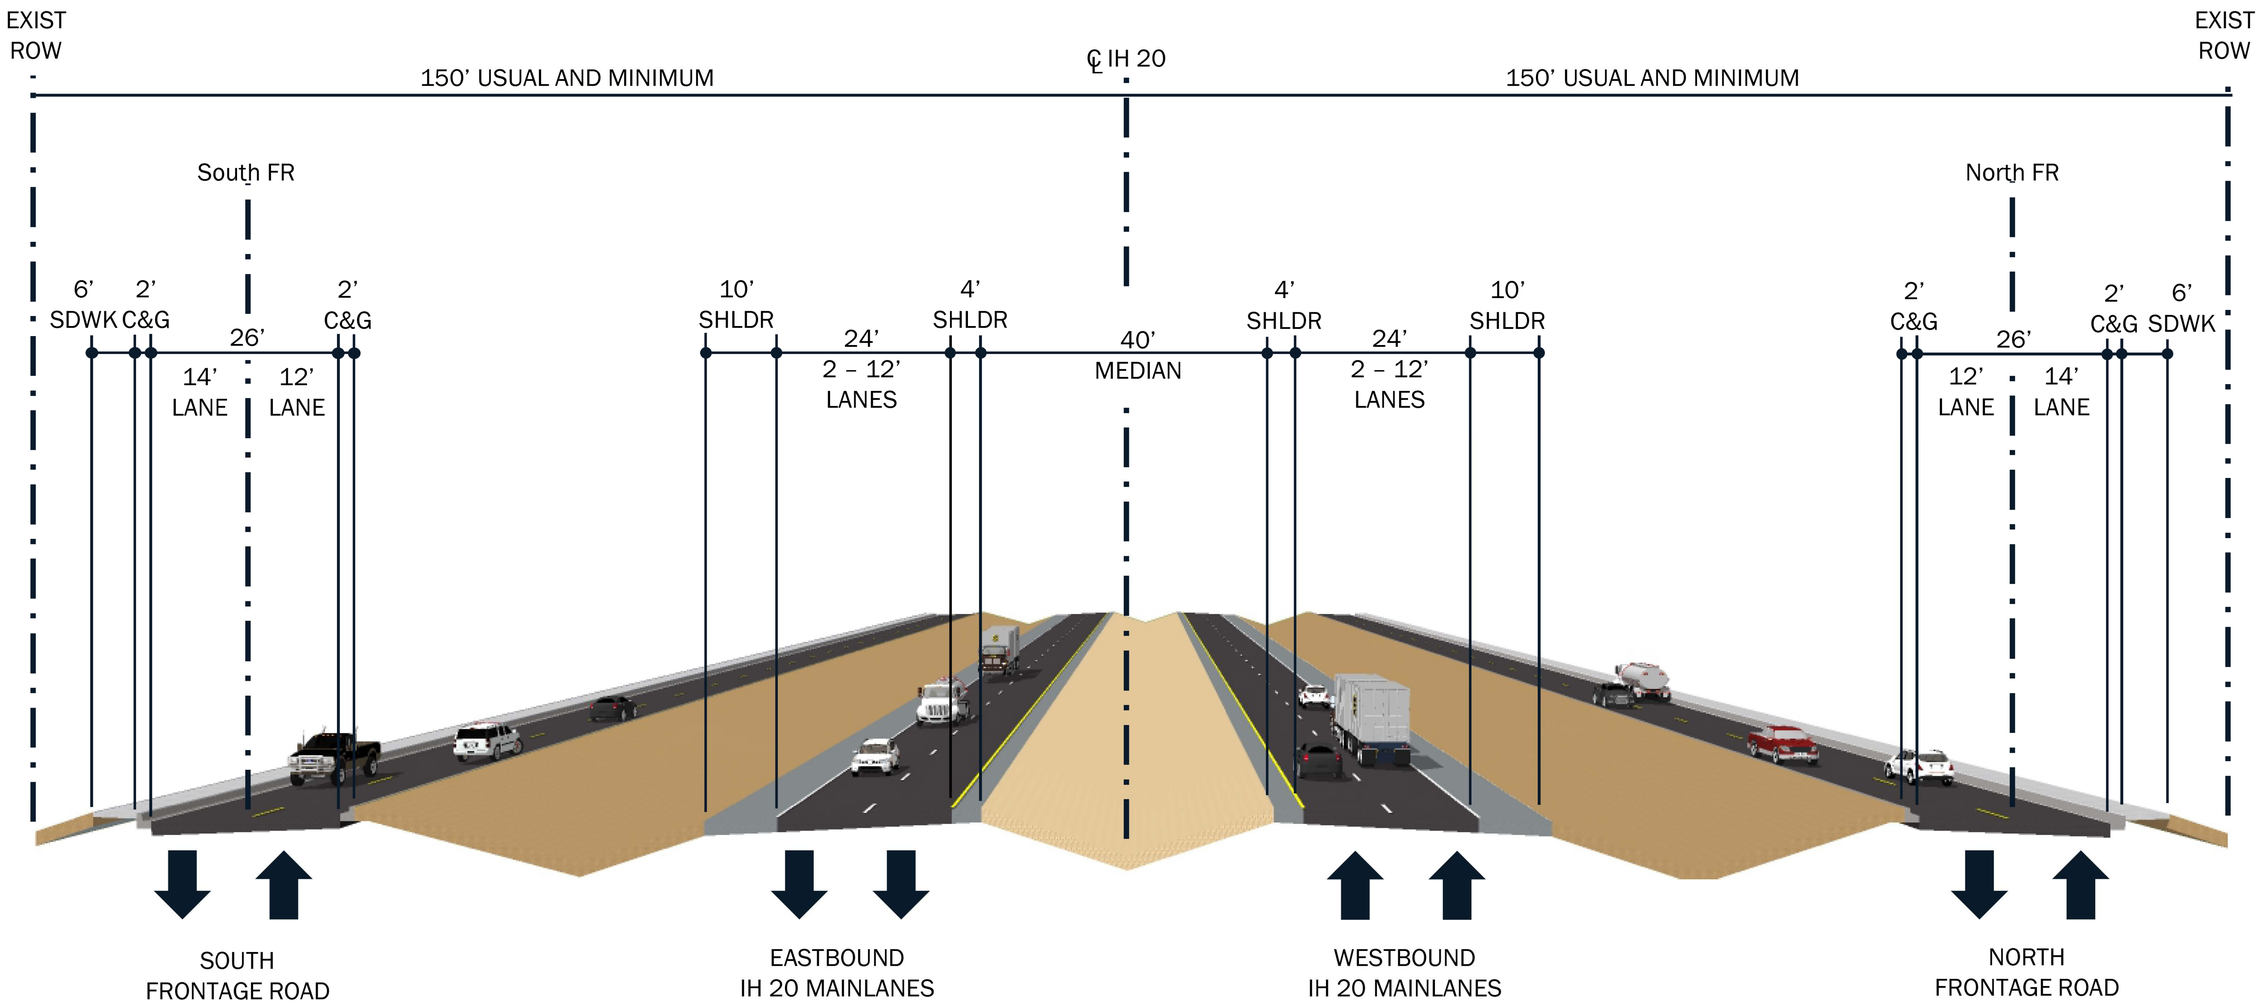

PROPOSED TYPICAL SECTION
(LOOKING WEST)