TEXAS DEPARTMENT OF TRANSPORTATION

PLANS OF PROPOSED
STATE HIGHWAY IMPROVEMENT

FEDERAL AID PROJECT NO. BR 200X (XXX), etc

CSJ: 0173-07-054, 0173-06-042

NET LENGTH OF PROJECT = 100,320 FEET = 19 MILES

HUNT COUNTY

SH 34

LIMITS: ON SH 34 FROM IH 30 TO CR 2312

RECONSTRUCTION OF: SH 34 FROM IH 30 TO CR 2312 FROM AN EXISTING 2-LANE UNDIVIDED ROADWAY TO 5-LANE UNDIVIDED ROADWAY

CONSISTING OF: EMBANKMENT, PAVEMENT, ETC

Texas Department of Transportation
© 2019

LEGEND:

- MIDTERM IMPROVEMENTS
- CENTER FOR DISADVANTAGED YOUTH
- PLACE OF WORSHIP
- CEMETERY
- PROPOSED ROADWAY
- PROPOSED ROW - 130'
- EXISTING ROW
- DIRECTION OF TRAFFIC
- EXISTING CENTERLINE
- EXISTING ROADWAY PAVEMENT
- HYDRO NHD FLOWLINE
- HYDRO NHD WETLANDS
- UTILITY OIL & GAS PIPELINE

SH 34
FEASIBILITY STUDY
PROPOSED WIDENING
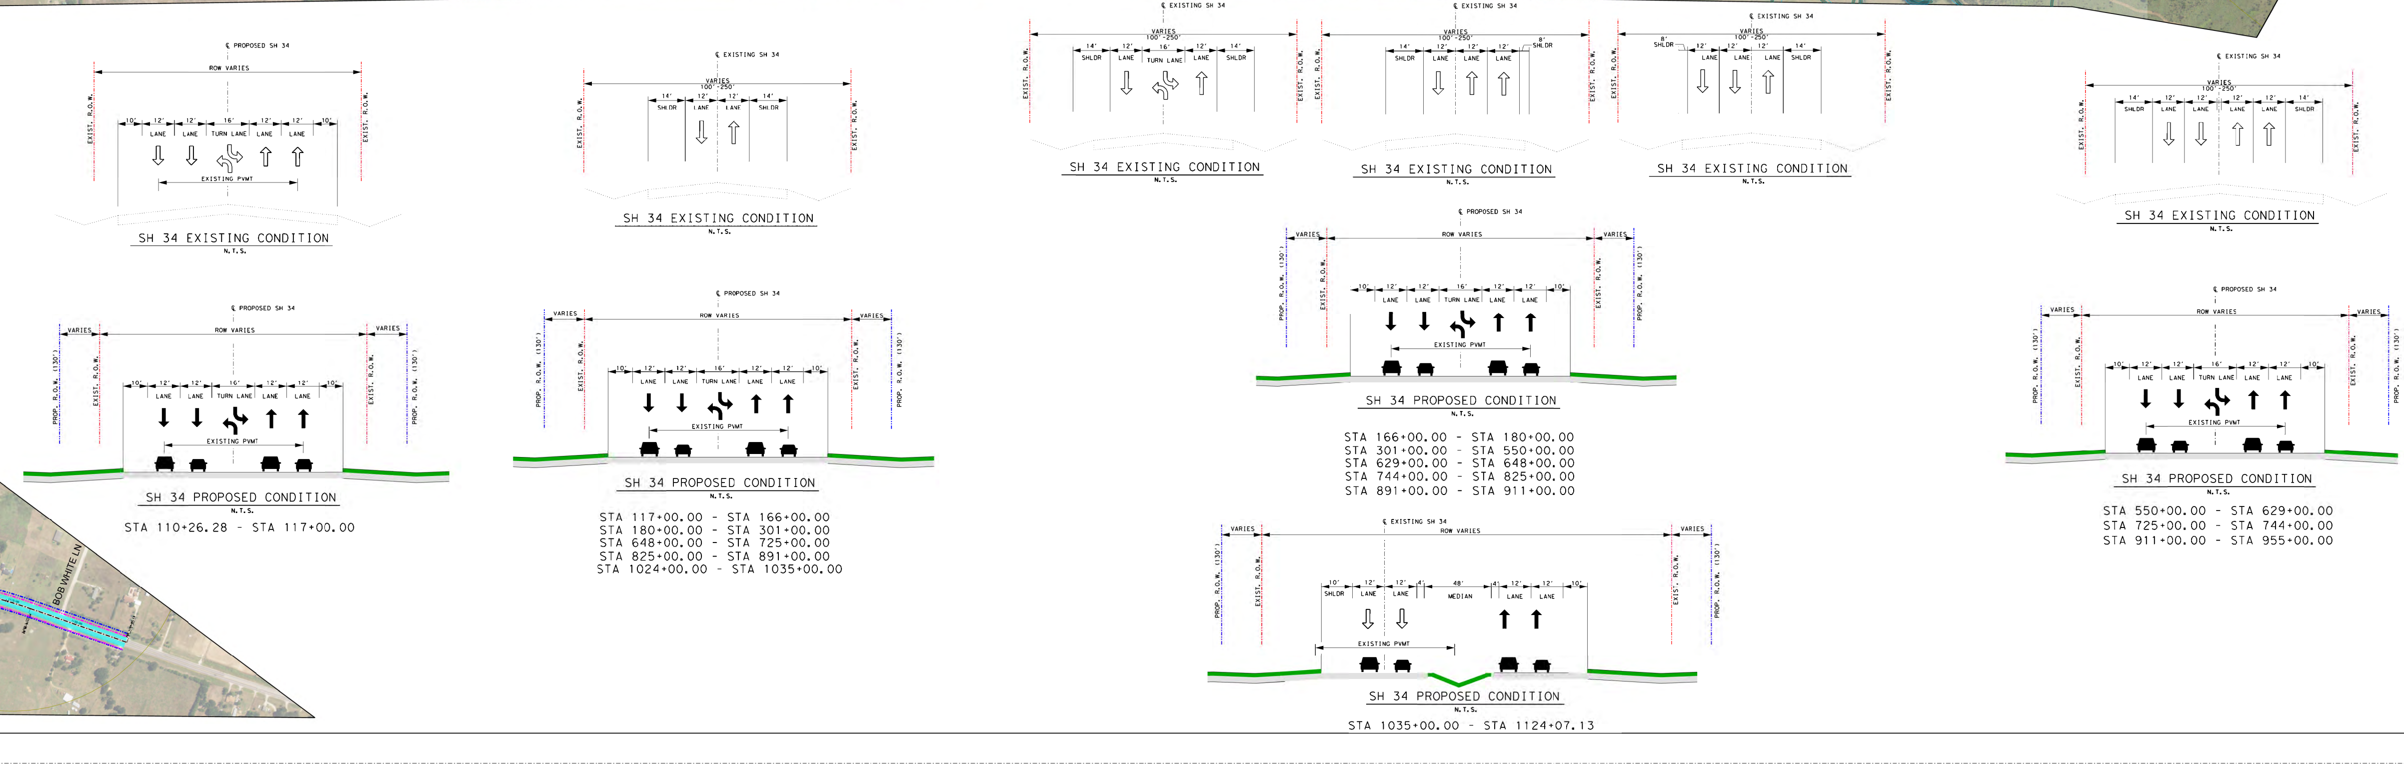
GUNDA CORPORATION
Engineers, Planners & Managers