Texas Department of Transportation

DIST. US 271
CSJ: 0320-03-078, 0320-05-075, 0320-03-068, 0320-03-069
COUNTY: LAMAR, RED RIVER
LIMITS: FM 1502 (E. 34TH STREET) TO 0.5 MI. SE OF FM 1502 (E. 34TH STREET)

DRAWN BY: MH/JI

PARIS DISTRICT

DIST. MAINTENANCE SEC.
PARIS DISTRICT BOUNDARY

DIST. TRAFFIC OPERATIONS, PLANNING, & DEVELOPMENT

DESIGN SPEED
70 MPH (RURAL)
55 MPH (URBAN)

FUNCTIONAL CLASS
PRINCIPAL ARTERIAL

ADT US 271
2018 = 5,434
2038 = 6,791

LOCATION MAP
N.T.S.

PLAN LEGEND

- TRAFFIC FLOW DIRECTION
- CREEK/CULVERT FLOW DIRECTION
- PROPOSED ROW
- EXISTING ROW
- EXISTING ROW (ABANDONED RR ROW)
- FEMA 100-YR FLOODPLAIN BOUNDARY
- EASEMENT
- PARCEL BOUNDARY
- PARCEL ID
- PROPOSED BRIDGE
- PROPOSED PAVEMENT
- PAVEMENT TO BE REMOVED
- POTENTIAL DISPLACEMENT OR STRUCTURE IMPACTS

NOT A BIDDING DOCUMENT
NOT INTENDED FOR CONSTRUCTION, BIDDING, OR PERMITTING PURPOSES

MATCHLINE STA 1502+00

MATCHLINE STA 1667+00

BOGATA CITY LIMITS

271

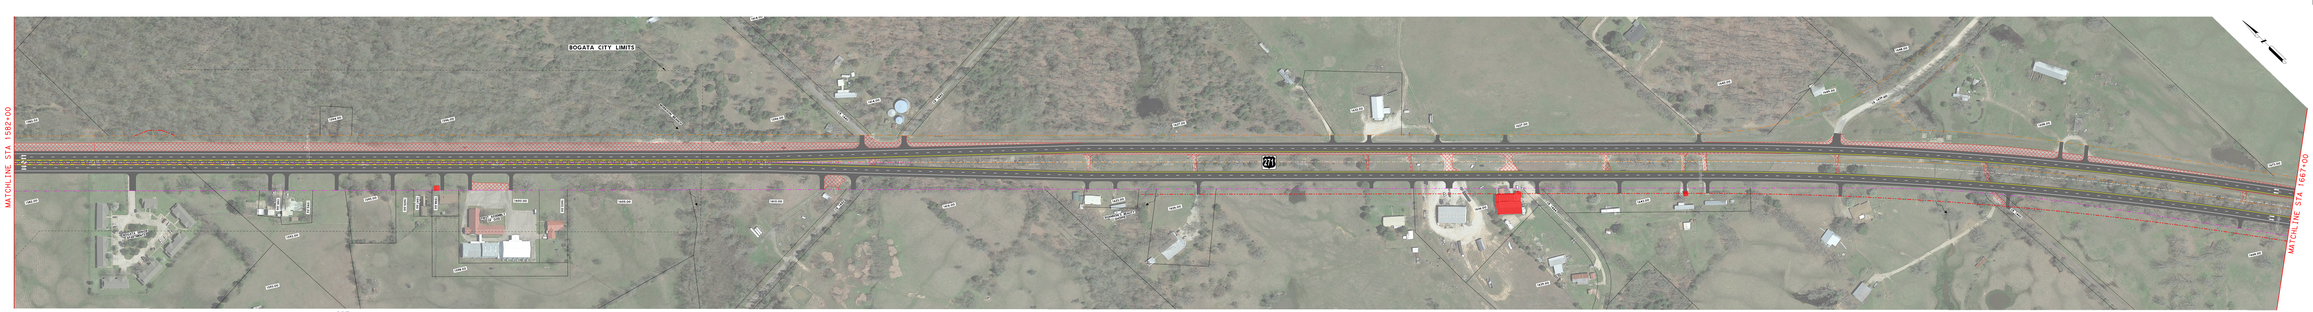

PROPOSED TYPICAL SECTION
1502+00 TO 1610+00

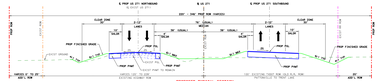

PROPOSED TYPICAL SECTION
1610+00 TO 1752+00

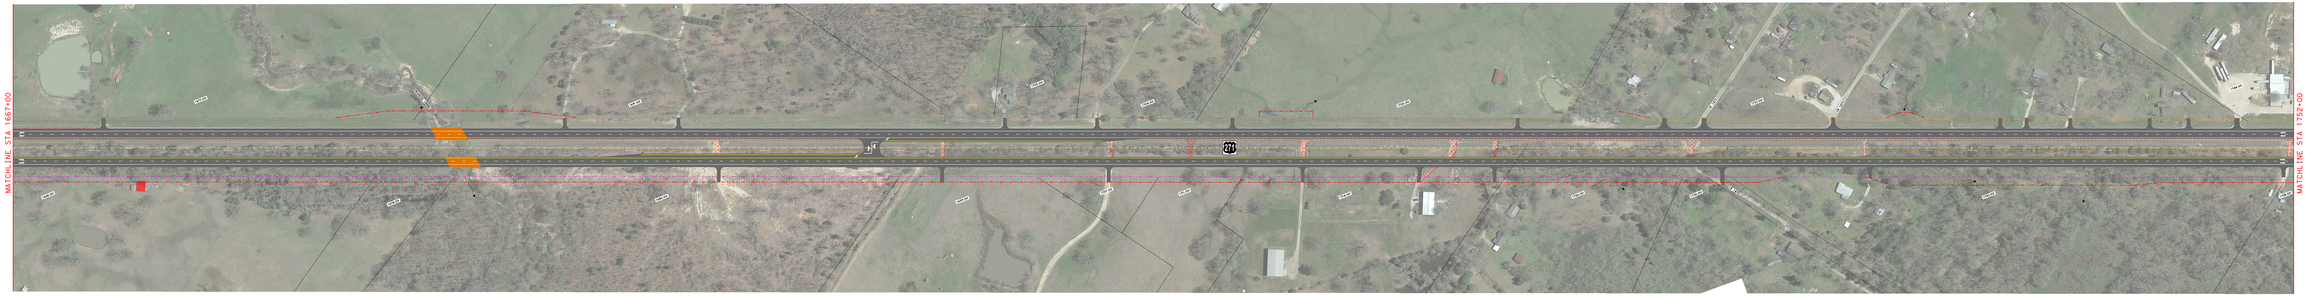

PGAL
1979 TCU
Fort Worth, Texas 76129
210 GRAPEVINE, Suite 200
Southlake, Texas 76092
Phone (713) 622-1444

0 50 100
SCALE: 1" = 100' - 0"

SCHEMATIC LAYOUT

US 271

WIDEN FROM 2-LANE TO 4-LANE DIVIDED HIGHWAY

ROLL PLOT 9 OF 11

Texas Department of Transportation

DIST. US 271
CSJ: 0320-03-078, 0320-05-075, 0320-03-068, 0320-03-069
COUNTY: LAMAR, RED RIVER
LIMITS: FM 1502 (E. 34TH STREET) TO 0.5 MI. SE OF FM 1502 (E. 34TH STREET)

DRAWN BY: MH/JI

PARIS DISTRICT

DESIGN SPEED
70 MPH (RURAL)
55 MPH (URBAN)

FUNCTIONAL CLASS
PRINCIPAL ARTERIAL

ADT US 271
2018 = 5,434
2038 = 6,791

LOCATION MAP
N.T.S.

PLAN LEGEND

- TRAFFIC FLOW DIRECTION
- CREEK/CULVERT FLOW DIRECTION
- PROPOSED ROW
- EXISTING ROW
- EXISTING ROW (ABANDONED RR ROW)
- FEMA 100-YR FLOODPLAIN BOUNDARY
- EASEMENT
- PARCEL BOUNDARY
- PARCEL ID
- PROPOSED BRIDGE
- PROPOSED PAVEMENT
- PAVEMENT TO BE REMOVED
- POTENTIAL DISPLACEMENT OR STRUCTURE IMPACTS

NOT A BIDDING DOCUMENT
NOT INTENDED FOR CONSTRUCTION, BIDDING, OR PERMITTING PURPOSES

PGAL
1979 TCU
Fort Worth, Texas 76129
210 GRAPEVINE, Suite 200
Southlake, Texas 76092
Phone (713) 622-1444

0 50 100
SCALE: 1" = 100' - 0"

SCHEMATIC LAYOUT

US 271

WIDEN FROM 2-LANE TO 4-LANE DIVIDED HIGHWAY

ROLL PLOT 9 OF 11