STATE OF TEXAS
DEPARTMENT OF TRANSPORTATION

PLANS OF PROPOSED
US HIGHWAY 75
GRAYSON COUNTY
CITIES: SHERMAN AND DENISON

CSJ No.: 0047-04-062

LIMITS: US 75 FROM LANDERS ROAD TO 0.39 MILES NORTH OF US 82
US 82 FROM NORTH TRAVIS STREET FM 1231 TO LEY LAKE ROAD
APPROXIMATE LENGTH OF PROJECT: FEET=4,270 MILES= 0.81
ROADWAY CLASSIFICATION: FRONTAGE ROADS= URBAN ARTERIAL
DESIGN SPEED:
DESIGN SPEED: RAMPS= 50 MPH
FRONTAGE ROADS= 40 MPH
CROSS STREETS= 40 MPH

END=PLTS
PRIMARY STANDARD: ROADWAY DESIGN MANUAL (2014)

LOCATION MAP

ROLL 1 OF 3

30% INTERIM DESIGN SCHEMATIC

30% PRELIMINARY DESIGN SUBMITTAL

LEGEND

- EXISTING US 75
- PROPOSED US 75
- PROPOSED BRIDGE
- PROPOSED RAMP
- PROPOSED SIDEWALK
- PROPOSED FRONTAGE ROAD
- ROADWAY REMOVAL
- FEMA FLOOD ZONE (FLOODWAY)
- FEMA FLOOD ZONE (100 YEAR)
- TRAFFIC ARROW (EXISTPROP)
- XXX CURVE NAME
- PARCEL NUMBER
- RETAINING WALL
- FLOW ARROW
- PROPOSED CONTROL-OF-ACCESS

150 0 150 300

HORIZ SCALE: 1" = 150'

0 5 10 20

VERT SCALE: 1" = 10'

IEA
16101 PRESTON ROAD
SUITE 1000
DALLAS, TEXAS 75252
(214) 984-4253
FIRM REGISTRATION NO. F-10161

Texas Department of Transportation
Paris District

Noel Paramanantham, P.E. - Paris District Engineer

© 2018 by Texas Department of Transportation
all rights reserved

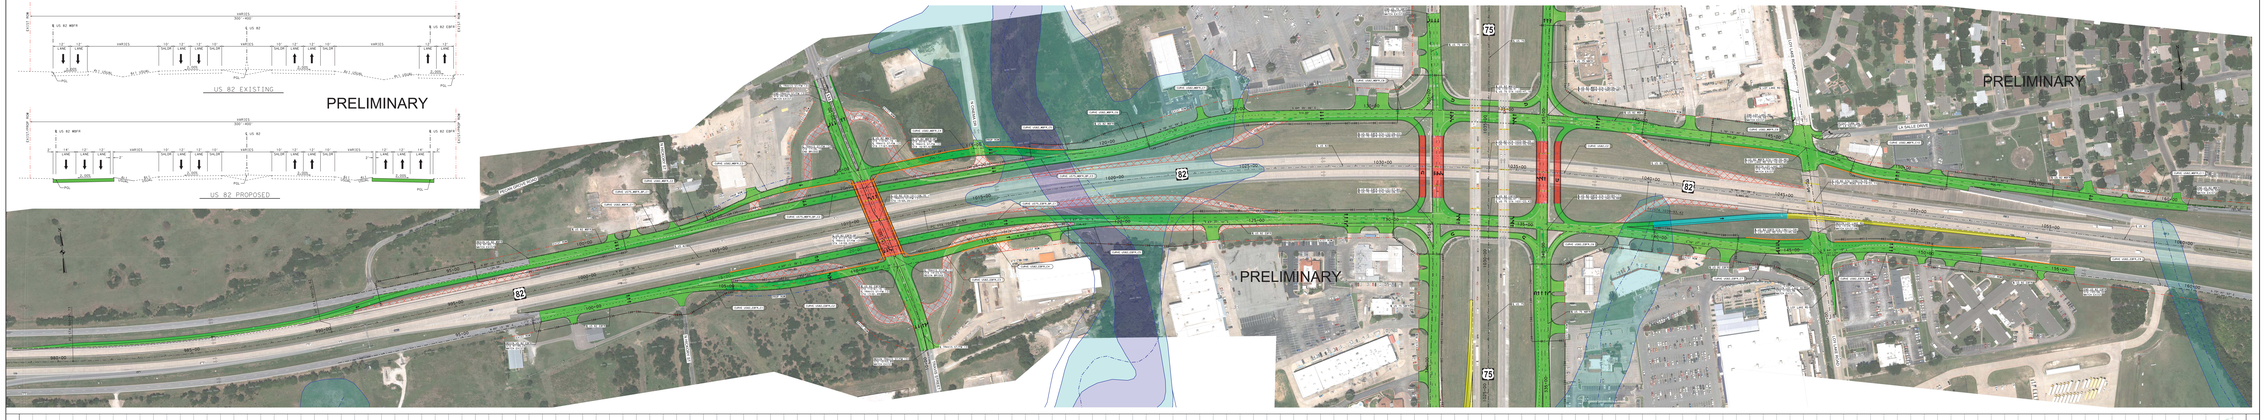

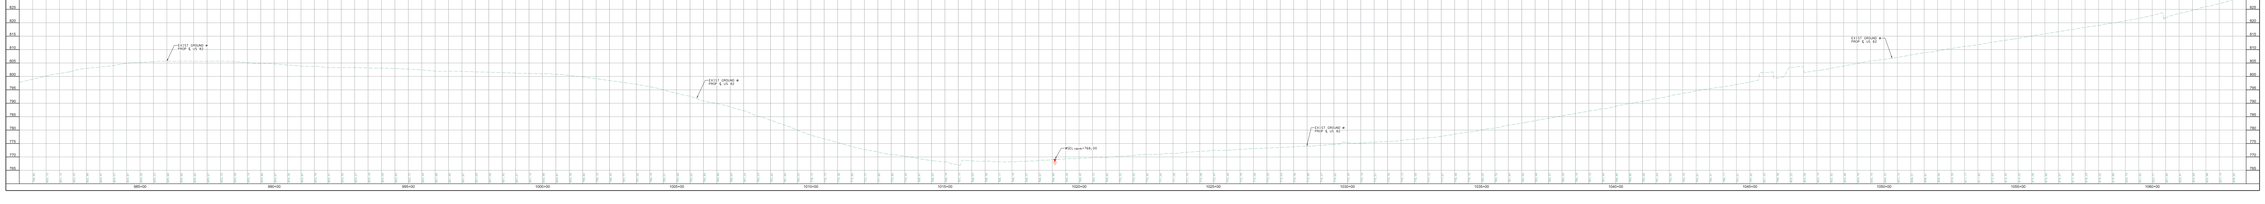

STATE OF TEXAS
DEPARTMENT OF TRANSPORTATION

PLANS OF PROPOSED
US HIGHWAY 75
GRAYSON COUNTY
CITIES: SHERMAN AND DENISON

CSJ No.: 0047-04-062

LIMITS: US 75 FROM LANDERS ROAD TO 0.39 MILES NORTH OF US 82
US 82 FROM NORTH TRAVIS STREET FM 1231 TO LEY LAKE ROAD
APPROXIMATE LENGTH OF PROJECT: FEET=4,270 MILES= 0.81
ROADWAY CLASSIFICATION: FRONTAGE ROADS= URBAN ARTERIAL
DESIGN SPEED:
DESIGN SPEED: RAMPS= 50 MPH
FRONTAGE ROADS= 40 MPH
CROSS STREETS= 40 MPH

END=PLTS
PRIMARY STANDARD: ROADWAY DESIGN MANUAL (2014)

LOCATION MAP

ROLL 1 OF 3

30% INTERIM DESIGN SCHEMATIC

30% PRELIMINARY DESIGN SUBMITTAL

LEGEND

- EXISTING US 75
- PROPOSED US 75
- PROPOSED BRIDGE
- PROPOSED RAMP
- PROPOSED SIDEWALK
- PROPOSED FRONTAGE ROAD
- ROADWAY REMOVAL
- FEMA FLOOD ZONE (FLOODWAY)
- FEMA FLOOD ZONE (100 YEAR)
- TRAFFIC ARROW (EXISTPROP)
- XXX CURVE NAME
- PARCEL NUMBER
- RETAINING WALL
- FLOW ARROW
- PROPOSED CONTROL-OF-ACCESS

150 0 150 300

HORIZ SCALE: 1" = 150'

0 5 10 20

VERT SCALE: 1" = 10'

IEA
16101 PRESTON ROAD
SUITE 1000
DALLAS, TEXAS 75252
(214) 984-4253
FIRM REGISTRATION NO. F-10161

Texas Department of Transportation
Paris District

Noel Paramanantham, P.E. - Paris District Engineer

© 2018 by Texas Department of Transportation
all rights reserved