STATE OF TEXAS
DEPARTMENT OF TRANSPORTATION

PLANS OF PROPOSED US HIGHWAY 75
GRAYSON COUNTY
CITIES: SHERMAN AND DENISON

CSJ No.: 0047-03-088, 0047-03-146, 0047-04-062

LIMITS: 15 TX ROW FM 1417 TO 0.3 MILES NORTH OF FM 120
US 82 FROM NORTH TRAVIS STREET (FM 131) TO LEY LAKE ROAD
APPROXIMATE LENGTH OF PROJECT: FEET/47,232 MILES/8.21
ROADWAY CLASSIFICATION: RAMP/MAINLANES/MAIN FREEWAY
FRONTAGE ROADS/4-URBAN ARTERIAL

TERRAIN LEVEL
DESIGN SPEED: MAINLANES - 75 MPH RAMPS - 50 MPH
FRONTAGE ROADS - 40 MPH CROSS STREETS - VARIES

ADAM PEÑA
PRIMARY STANDARD: ROADWAY DESIGN MANUAL 2014

LOCATION MAP

ROLL 6 OF 21

30% ULTIMATE DESIGN SCHEMATIC

30% PRELIMINARY DESIGN SUBMITTAL

LEGEND

- EXISTING US 75
- PROPOSED US 75
- PROPOSED BRIDGE
- PROPOSED RAMP
- PROPOSED SIDEWALK
- PROPOSED FRONTAGE ROAD
- ROADWAY REMOVAL
- FEMA FLOOD ZONE (FLOODWAY)
- FEMA FLOOD ZONE (100 YEAR)
- TRAFFIC ARROW (EXIST/PROP)
- XXX CURVE NAME
- PARCEL NUMBER
- RETAINING WALL
- FLOW ARROW
- PROPOSED CONTROL-OF-ACCESS

HORIZ SCALE: 1" = 100'

VERT SCALE: 1" = 10'

IEA
16333 PRESTON ROAD
SUITE 350
DALLAS, TEXAS 75252
(214) 599-4253
FIRM REGISTRATION NO. F-10161

Texas Department of Transportation
Paris District

Noel Paramanantham, P.E. - Paris District Engineer

© 2018 by Texas Department of Transportation
all rights reserved

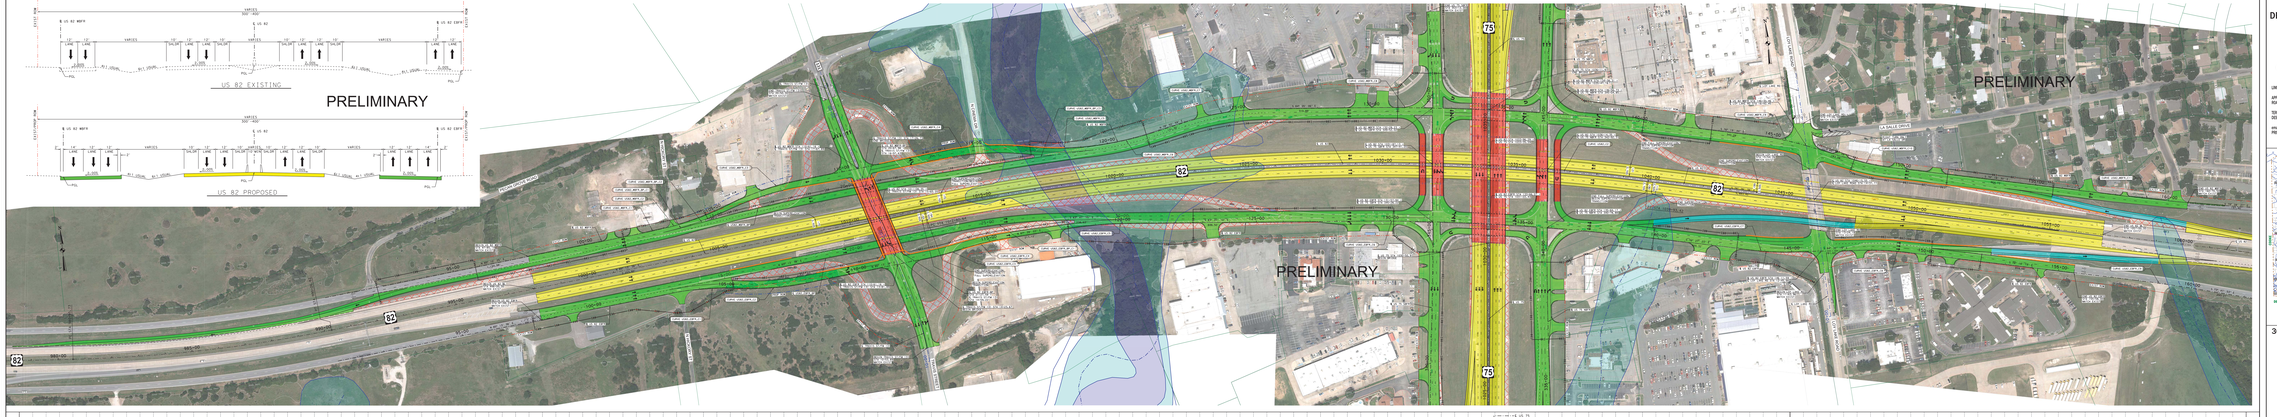

STATE OF TEXAS
DEPARTMENT OF TRANSPORTATION

PLANS OF PROPOSED US HIGHWAY 75
GRAYSON COUNTY
CITIES: SHERMAN AND DENISON

CSJ No.: 0047-03-088, 0047-03-146, 0047-04-062

LIMITS: 15 TX ROW FM 1417 TO 0.3 MILES NORTH OF FM 120
US 82 FROM NORTH TRAVIS STREET (FM 131) TO LEY LAKE ROAD
APPROXIMATE LENGTH OF PROJECT: FEET/47,232 MILES/8.21
ROADWAY CLASSIFICATION: RAMP/MAINLANES/MAIN FREEWAY
FRONTAGE ROADS/4-URBAN ARTERIAL

TERRAIN LEVEL
DESIGN SPEED: MAINLANES - 75 MPH RAMPS - 50 MPH
FRONTAGE ROADS - 40 MPH CROSS STREETS - VARIES

ADAM PEÑA
PRIMARY STANDARD: ROADWAY DESIGN MANUAL 2014

LOCATION MAP

ROLL 6 OF 21

30% ULTIMATE DESIGN SCHEMATIC

30% PRELIMINARY DESIGN SUBMITTAL

LEGEND

- EXISTING US 75
- PROPOSED US 75
- PROPOSED BRIDGE
- PROPOSED RAMP
- PROPOSED SIDEWALK
- PROPOSED FRONTAGE ROAD
- ROADWAY REMOVAL
- FEMA FLOOD ZONE (FLOODWAY)
- FEMA FLOOD ZONE (100 YEAR)
- TRAFFIC ARROW (EXIST/PROP)
- XXX CURVE NAME
- PARCEL NUMBER
- RETAINING WALL
- FLOW ARROW
- PROPOSED CONTROL-OF-ACCESS

HORIZ SCALE: 1" = 100'

VERT SCALE: 1" = 10'

IEA
16333 PRESTON ROAD
SUITE 350
DALLAS, TEXAS 75252
(214) 599-4253
FIRM REGISTRATION NO. F-10161

Texas Department of Transportation
Paris District

Noel Paramanantham, P.E. - Paris District Engineer
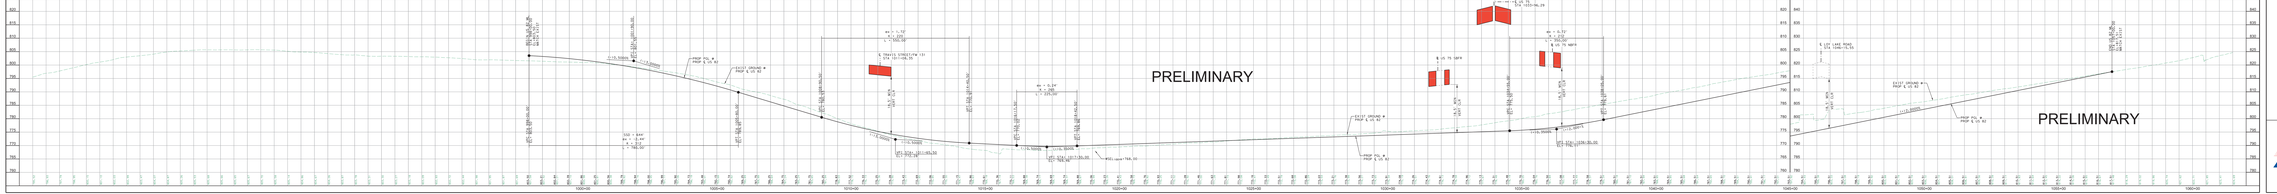
© 2018 by Texas Department of Transportation
all rights reserved