# US 82 CONCEPTUAL ALTERNATIVES
## SHEET 5 OF 5

| | |
|---|---|
| CSJ: 0045-08-039/0045-09-103 | FROM: FANNIN |
| LAMAR COUNTY | COUNTY LINE |
| US 82 | TO: LOOP 286 |
| FUNCTIONAL | IN PARIS, TX |
| CLASSIFICATION: PRINCIPAL ARTERIAL | LENGTH: 15.46 MI |
| TRAFFIC DATA: ADT (2024) 4500 | SCALE: 1" = 200' |
| ADT (2054) 6000 | |

DESIGN SPEED:
US 82 = 70 MPH

DATE SUBMITTED : ____________

DATE APPROVED : ____________

| REVISIONS | | |
|---|---|---|
| NO. | DATE | DESCRIPTION |
| | | |
| | | |
| | | |
| | | |
| | | |
| | | |
| | | |
| | | |

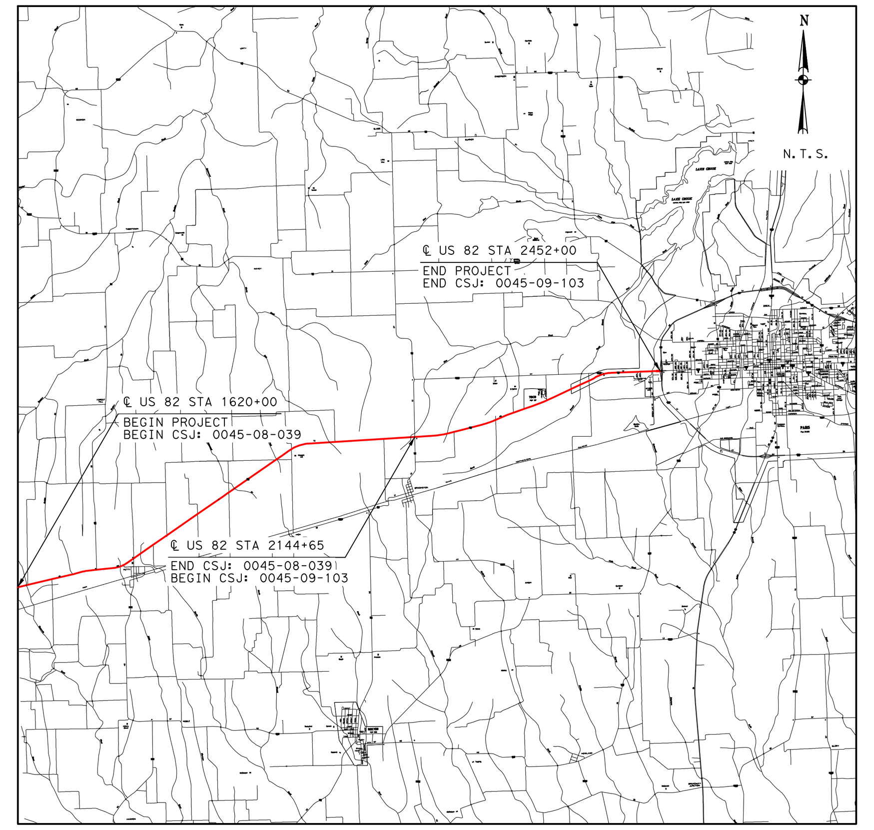

PROJECT LOCATION MAP

## PLAN LEGEND

| | | | |
|---|---|---|---|
| — · — | EXISTING ROW | —OE— | EXISTING OVERHEAD ELECTRIC |
| — · · — | PROPOSED ROW | ⇨ | EXISTING TRAFFIC FLOW |
| — · — | EXISTING CENTERLINE | ➞ | PROPOSED TRAFFIC FLOW |
| — · — | PROPOSED CENTERLINE | ▩ | EXISTING ROADWAY |
| — — — | PROPERTY LINE | ● | HISTORICAL MARKER |

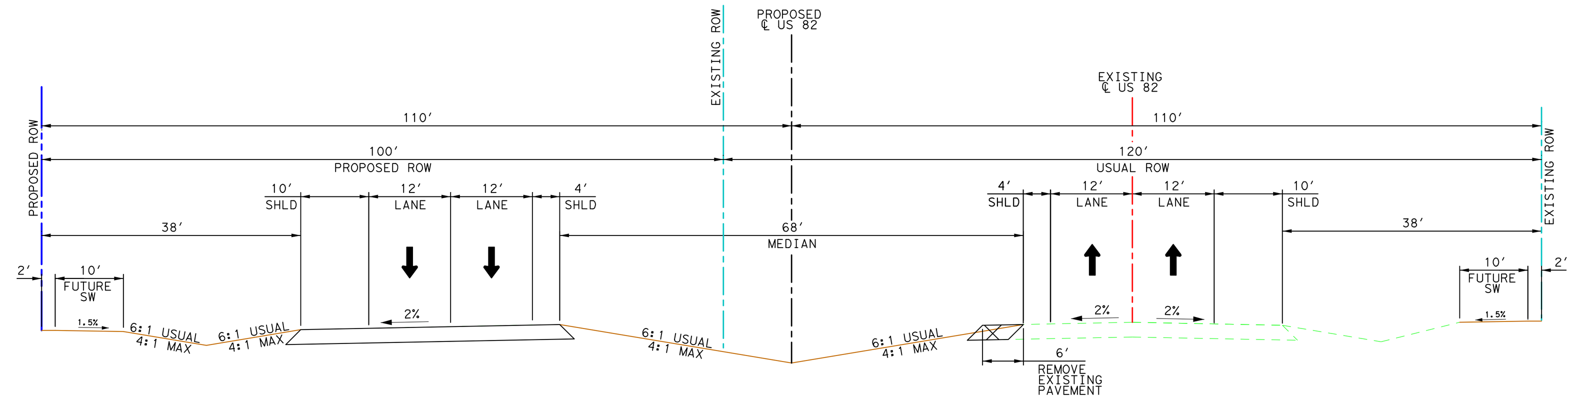


ALT 1 PROPOSED TYPICAL SECTION W/ DEPRESSED MEDIAN

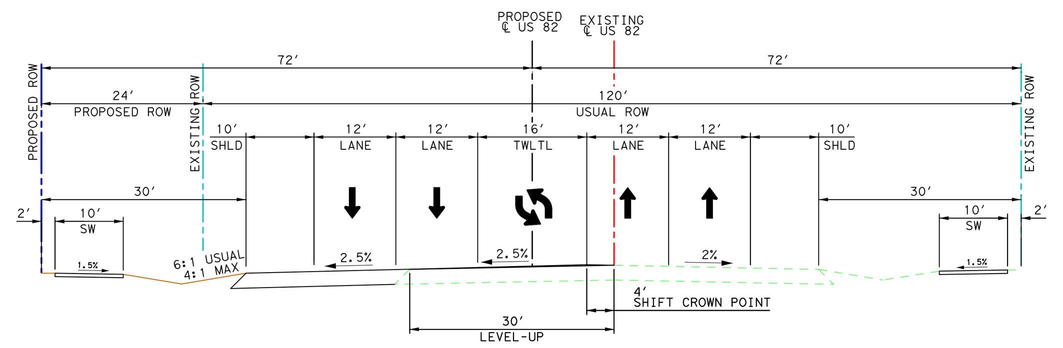

ALT 1 PROPOSED TYPICAL SECTION W/ FLUSH MEDIAN

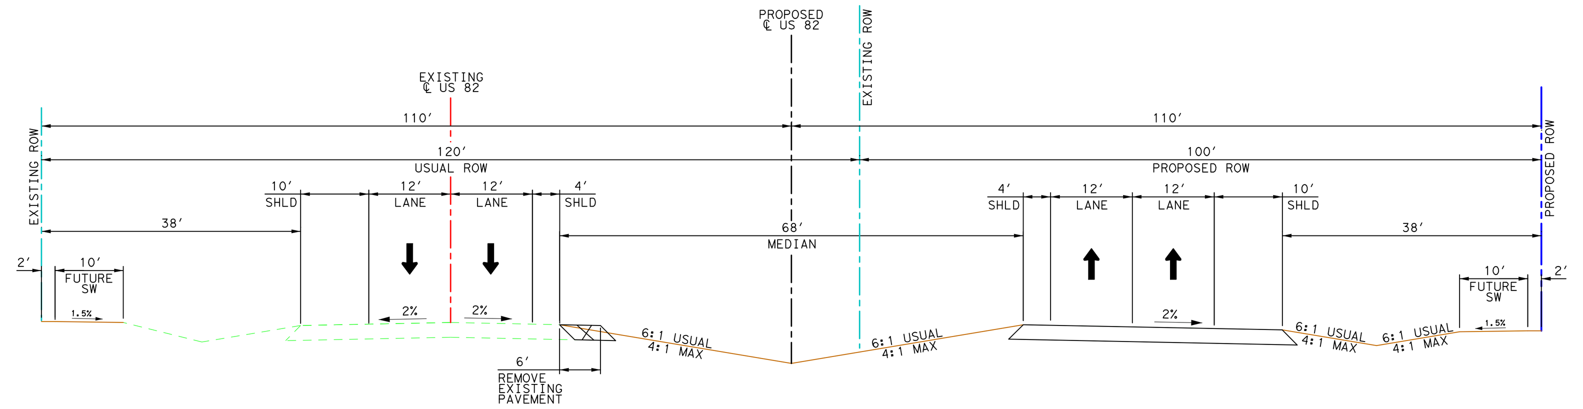

ALT 2 PROPOSED TYPICAL SECTION W/ DEPRESSED MEDIAN

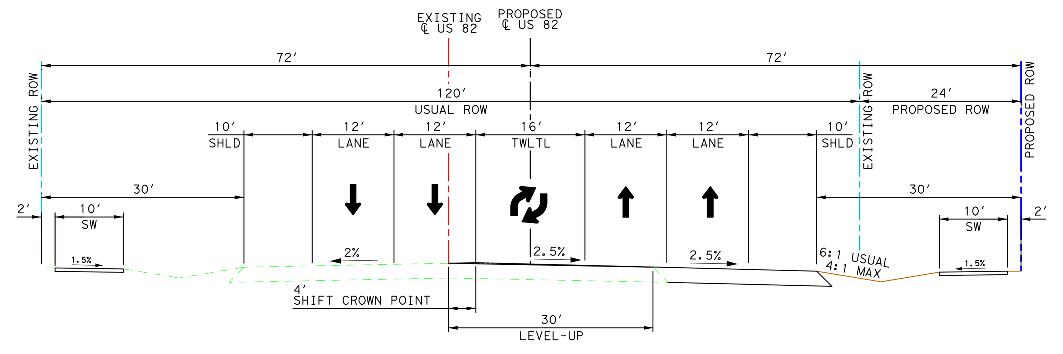

ALT 2 PROPOSED TYPICAL SECTION W/ FLUSH MEDIAN

## ALTERNATIVE 1

## ALTERNATIVE 2

Texas Department of Transportation

© 2020 by Texas Department of Transportation all rights reserved

TBPE FIRM REG. NO. F-16341