FM 1925
DEPOT RD. OUTFALL

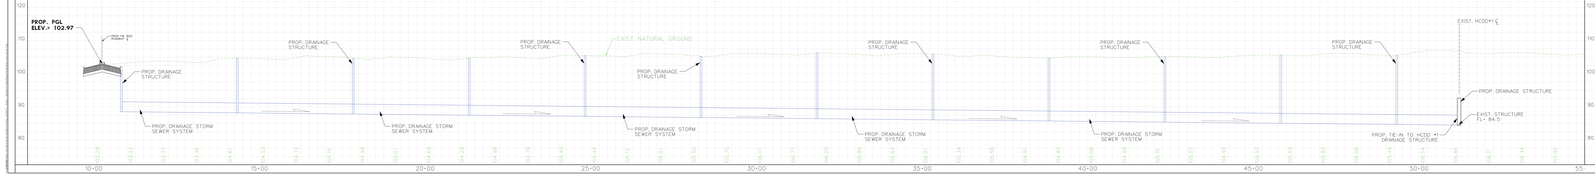

EXISTING TYPICAL SECTIONS

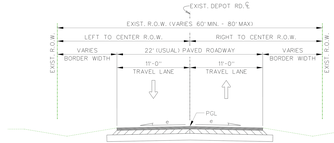

PROPOSED TYPICAL SECTIONS

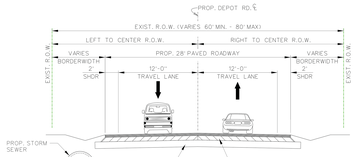

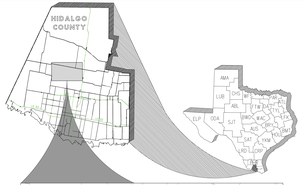

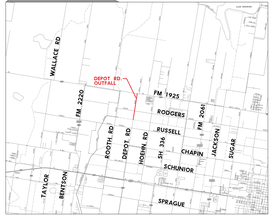

DESIGN DATA

TOTAL NET LENGTH OF		DESIGN SPEED	
FM 1925	5.17 MILES		: 60 MPH (FM 1925)
MON MACK (INCIDENTAL)	0.27 MILES		: 30 MPH (MON MACK)
CSJ:1803-02-094			
LIMITS	: FROM WALLACE RD		
	: TO 10th ST		
LENGTH	: 3.93 MILES		
FUNCTIONAL CLASSIFICATION	: PRINCIPAL ARTERIAL		
ADT (2022)	: TBD		
(2042)	: TBD		
CSJ:1803-02-092			
LIMITS	: FROM 10th ST		
	: TO McCOLL RD		
LENGTH	: 1.24 MILES		
FUNCTIONAL CLASSIFICATION	: PRINCIPAL ARTERIAL		
ADT (2022)	: 17,400		
(2042)	: 24,300		
e MAX (2040)	: 6%		
DESIGN CRITERIA	: TXDOT ROADWAY DESIGN MANUAL		
	CHAPTER 3 SECTION 2 URBAN STREETS		

PRELIMINARY
SUBJECT TO REVISION
3/28/2019

PLAN LEGEND

CITY LIMITS
PROPOSED RIGHT OF WAY
EXISTING RIGHT OF WAY
EXISTING EASEMENTS
PROPERTY LINES
PROPOSED EDGE OF PAVEMENT
PROPOSED CURB & GUTTER
PROPOSED SIDEWALK
PROPOSED ROADWAY
AREA WITHIN R.O.W. TAKING
PROPOSED SIDEWALK
EXISTING DRAINAGE ROW/EASEMENT
EXISTING IRRIGATION ROW/EASEMENT
EXISTING BRIDGE
OBLITERATED BY OTHERS
EXIST. DRAINAGE STRUCTURE/CHANNEL
PROP. DRAINAGE STRUCTURE/CHANNEL
EXIST. IRRIGATION STRUCTURE
PROP. IRRIGATION STRUCTURE
CL-XXX CURVE DATA ID
PROPOSED TRAFFIC FLOW
EXISTING TRAFFIC FLOW
DRAINAGE FLOW
PICTURE DIRECTION & ID
XX PARCEL COUNTS ID
PROPERTY OWNER INFO

UTILITIES LEGEND

EXIST. OVERHEAD POWER LINE WITH CABLE ATTACHED
EXIST. OVERHEAD POWER LINE WITH TELEPHONE LINE ATTACHED
EXIST. OVERHEAD POWER LINE
EXIST. UNDERGROUND POWER LINE
EXIST. GAS LINE
EXIST. WATER LINE
EXIST. SANITARY SEWER LINE
EXIST. SANITARY SEWER FORCEMAIN
EXISTING IRRIGATION LINES
EASEMENT
HIGH VOLTAGE TRANSMISSION LINE W/ LIMIT

L&G Engineering
Highway / Civil
Structural / Bridge
Environmental
Firm No. F-4125

© 2019
Texas Department of Transportation

THIS DOCUMENT IS FOR INTERIM REVIEW ONLY, NOT INTENDED FOR CONSTRUCTION, BIDDING, OR PERMIT PURPOSES.

CHRISTOPHER R. RODRIGUEZ
P.E. 111945
3-28-2019

FM 1925
DEPOT RD. OUTFALL
ROLL 2 OF 2

SCALE: 1"=60'

DIST	COUNTY	CONTROL	SECTION	JOB	HIGHWAY
21	HIDALGO	1803	02	094	FM 1925

FED. ROAD DIV.	FISCAL YEAR	SHEET NO.
6	2019	4