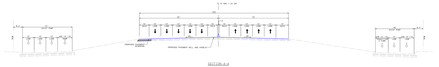

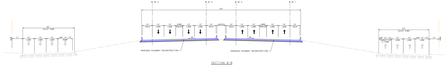

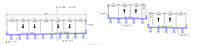

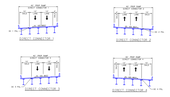

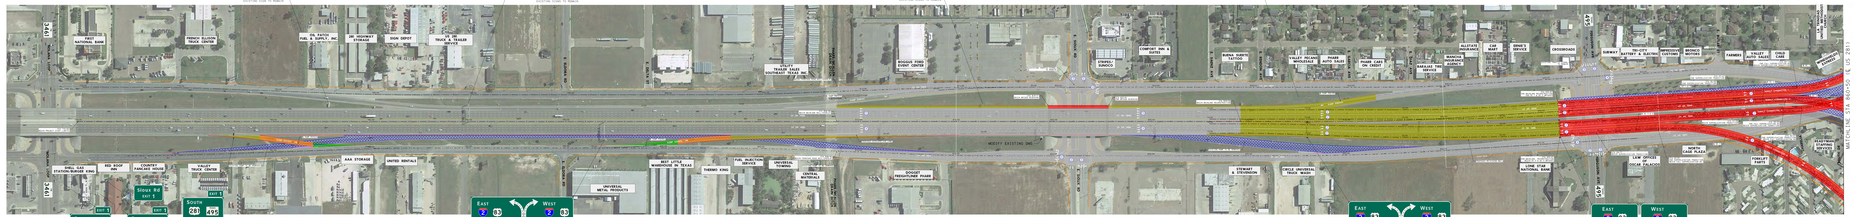

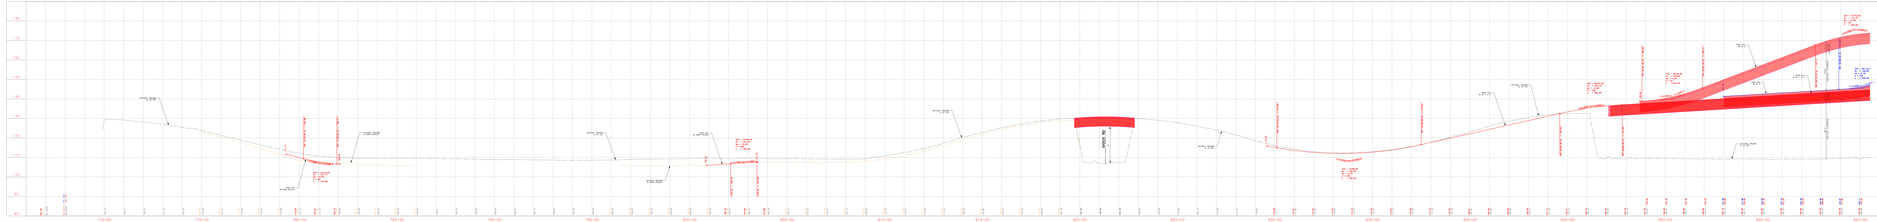
DRAINAGE DITCH
EXISTING GRADE
PROPOSED GRADE
EXISTING GRADE
PROPOSED GRADE
EXISTING GRADE
PROPOSED GRADE