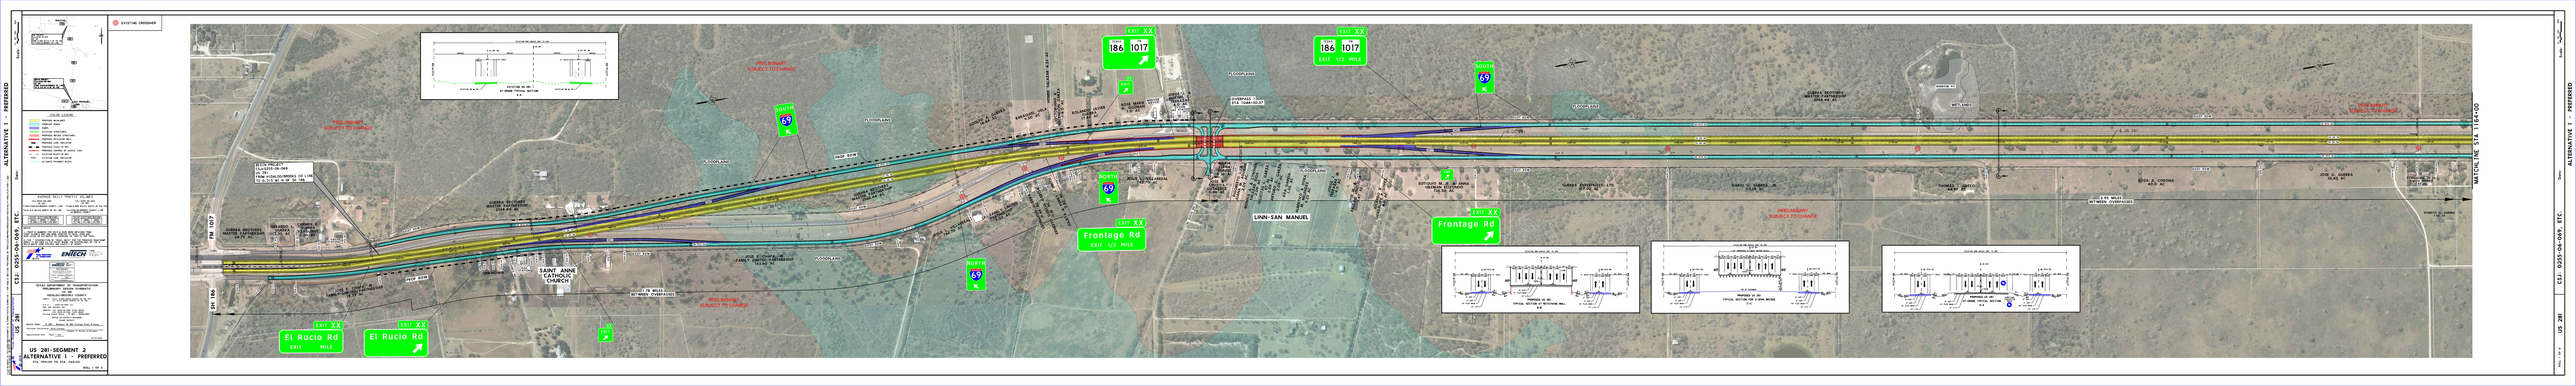
EXISTING CROSSWALK
EXIT XX
EXIT 1/2 MILE
Frontage Rd
El Rucio Rd
SOUTH
NORTH
69
LINN-SAN MANUEL
SAINT ANNE CATHOLIC CHURCH
FM 1017
SH 186
PRELIMINARY SUBJECT TO CHANGE
PROPOSED 24' TYPICAL SECTION AT RETAINING WALL
PROPOSED 24' TYPICAL SECTION AT BRIDGE
PROPOSED 24' TYPICAL SECTION AT
ALTERNATIVE 1 - PREFERRED
US 281 - SEGMENT 2
ALTERNATIVE 1 - PREFERRED
CSJ: 0265-04-069, ETC
US 281
Sheet No. 1
MATCH LINE STA 1+64+00