TEXAS DEPARTMENT OF TRANSPORTATION

SCHEMATIC LAYOUT

FM 1516

LIMITS: FM 78 TO IH 10

FILE: SHEO-SD-SCT
LENGTH: 5.43 MILES

OFFICE OF THE DISTRICT ENGINEER
SAN ANTONIO DISTRICT

VICINITY MAP
NTS

LEGEND

- PRIMARY
- BRIDGE
- CENTER/RAISED MEDIAN
- SHARED USE PATH
- SIDEWALK
- TWO WAY LEFT TURN
- EXISTING ROW
- PROPOSED ROW
- EASEMENT
- PARCEL
- SURVEY LINE
- PROPOSED LANE DIRECTIONAL DESIGNATION
- EXISTING/PROPOSED TRAFFIC SIGNAL

XXX = DESIGN - AM PEAK PEAK HOUR TRAFFIC VOLUMES

DESIGN SPEED
EXISTING/PROPOSED: 45 MPH

CURRENT ADT (2021):
PROJECTED ADT (2041):
PROPOSED DESIGN STANDARD: FUNCTIONAL CLASS
PROPOSED DESIGN STANDARD: FREEWAYS, PRIMARY ARTERIAL, COLLECTORS, ETC. (RURAL, URBAN)

PROPOSED DESIGN STANDARD: TRAFFIC: TRUCK % APPLICABLE TRAFFIC STANDARD:
NHS: YES OR NO
NHS: YES OR NO

APPROVED	DATE
DISTRICT ENGINEER DISTRICT DESIGN SECTION PLANNING AND DEVELOPMENT TXDOT SAN ANTONIO DISTRICT	

APPROVED	DATE
CLIENT PUBLIC OR GOVERNMENTAL AGENCY TXDOT SAN ANTONIO DISTRICT	

APPROVED	DATE
BEXAR COUNTY DISTRICT ENGINEER TXDOT SAN ANTONIO DISTRICT	

APPROVED	DATE
DISTRICT DESIGN SECTION LETTER HERE	

APPROVED	DATE
DISTRICT DESIGN SECTION LETTER HERE	

DESIGN BUILD FIRM
PREPARED UNDER THE SUPERVISION OF:
[NAME], P.E.
[COMPANY NAME]
[ADDRESS]
[PHONE NUMBER]

DESIGN BUILD FIRM
PREPARED UNDER THE SUPERVISION OF:
[NAME], P.E.
[COMPANY NAME]
[ADDRESS]
[PHONE NUMBER]

PAPE-DAWSON ENGINEERS
10801 N. MOPAC EXPRESSWAY, BUILDING 3, SUITE 200
AUSTIN, TEXAS 78759
PHONE: 512.454.8711
TBPE FIRM REGISTRATION #470
TBPLS FIRM REGISTRATION #10028800

© Texas Department of Transportation
©2021 TxDOT

ROLL 2 OF 2

PRELIMINARY
SUBJECT TO CHANGE

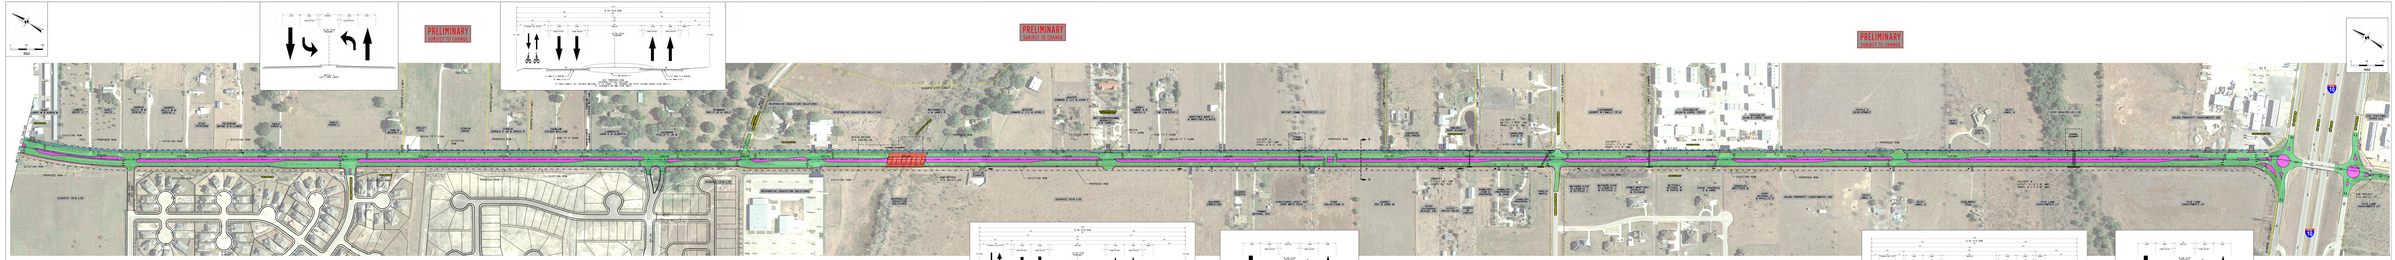

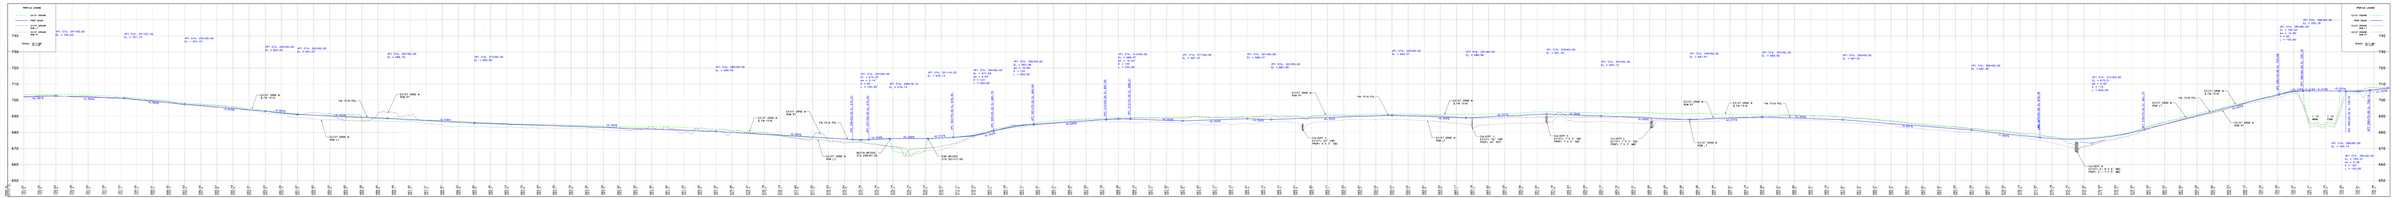
PROFILE GRADE
EXIST GRADE
NEW GRADE
EXIST GRADE
EXIST GRADE
PROP GRADE
EXIST GRADE @ Row C
EXIST GRADE @ Row A
EXIST GRADE @ Row B