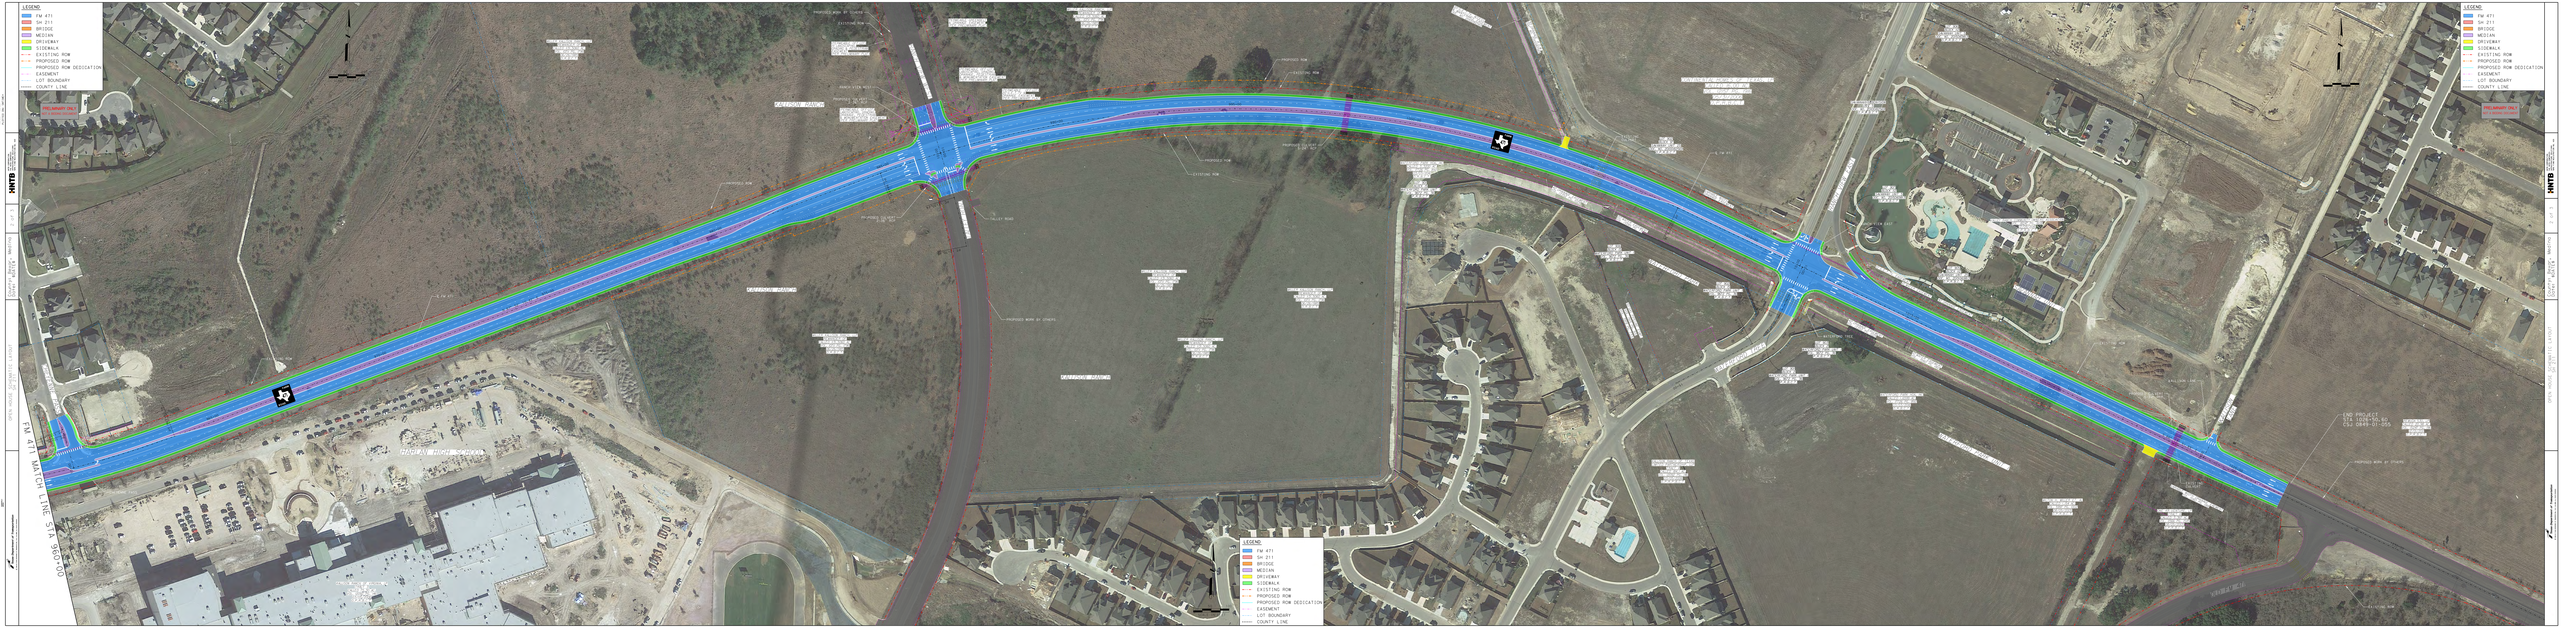
LEGEND
FM 411
SH 211
BRIDGE
MEDIAN
DRIVEWAY
SIDEWALK
EXISTING ROW
PROPOSED ROW
PROPOSED ROW DEDICATION
EASEMENT
LOT BOUNDARY
COUNTY LINE
PRELIMINARY DRAFT
NOT FOR CONSTRUCTION
FM 411 MARCH LINE STA 960+00
END PROJECT
STA 1026+50.40
CSJ 0849-01-055
HARLAN HIGH SCHOOL
HNTB
TEXAS DEPARTMENT OF TRANSPORTATION
SCALE: 1" = 200'
COUNTY: WILLIAMSON
CONTROL: 0849-01-055
PROJECT: FM 411
SHEET 1 OF 2
OPEN HOUSE SCHEMATIC LAYOUT
SH 211