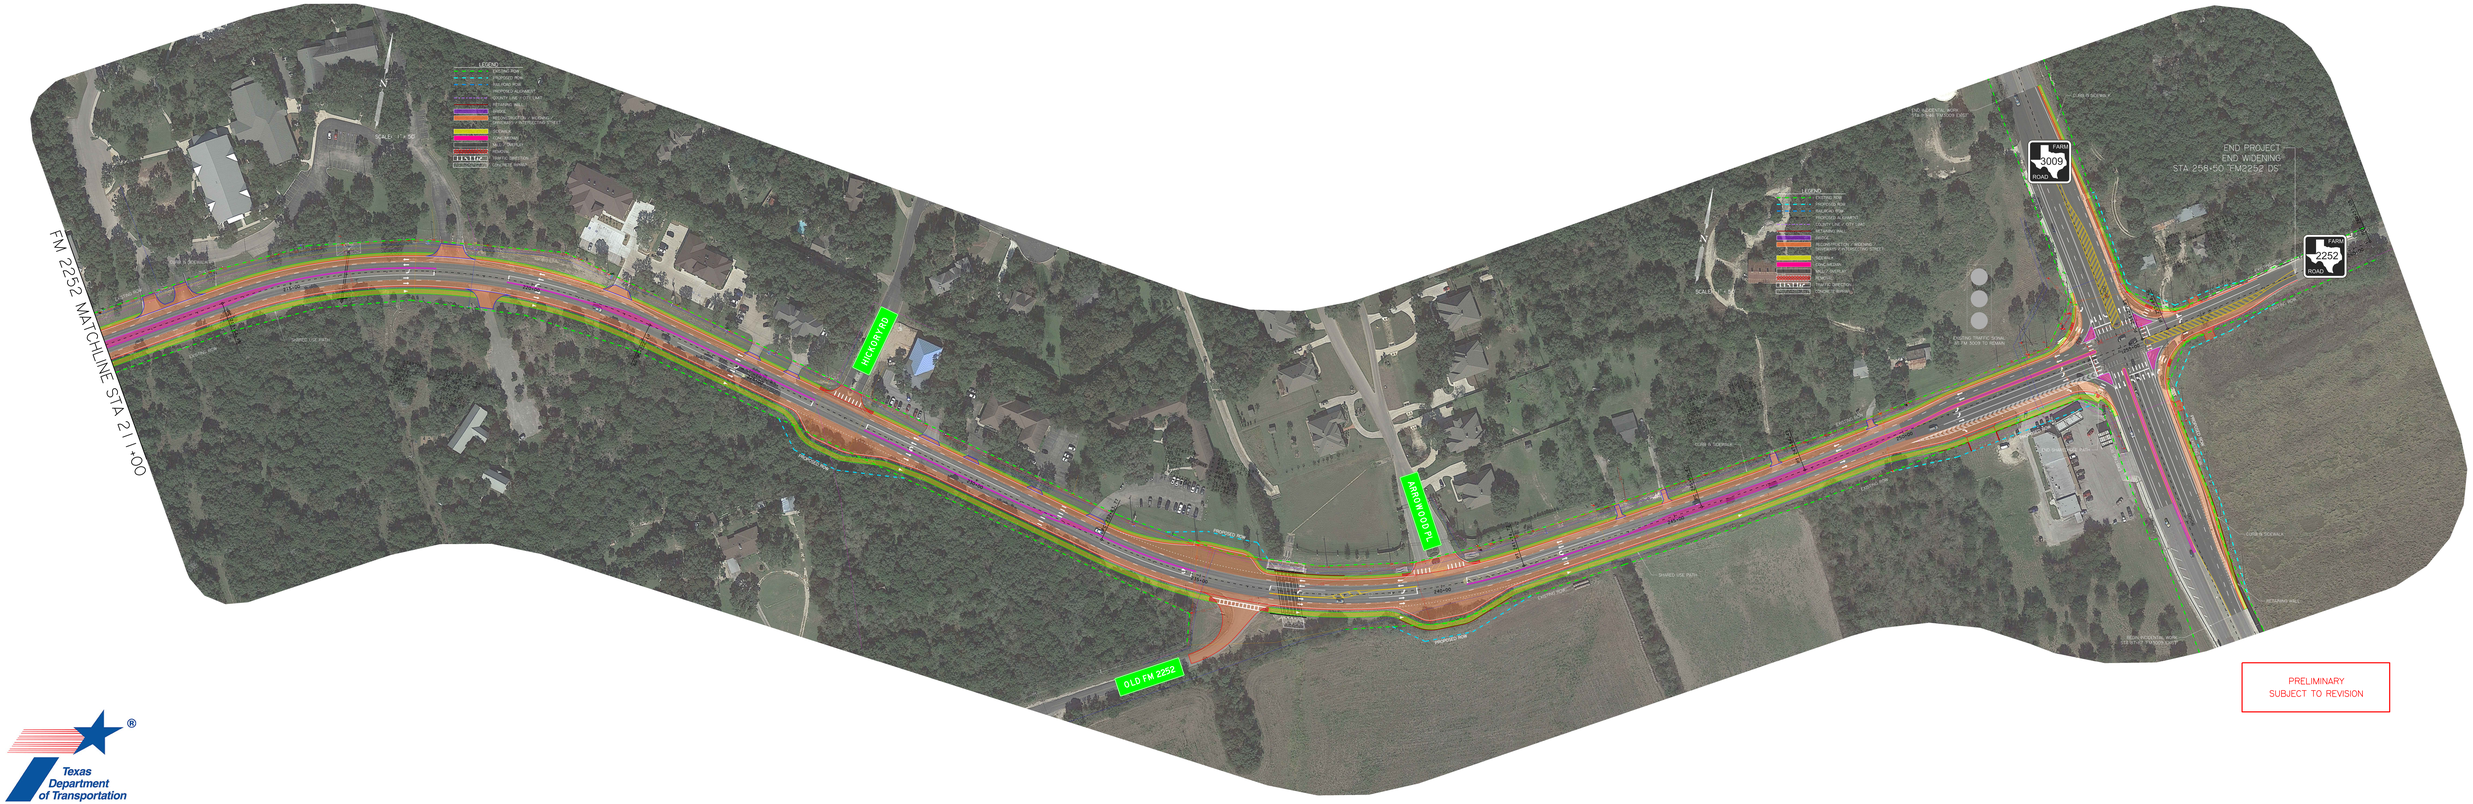
FM 2252 MATCHLINE STA 211+00
HICKORY RD
ARROWOOD PL
OLD FM 2252
END PROJECT
END WIDENING
STA 258+50 "FM2252 DS"
FARM 3009 ROAD
FARM 2252 ROAD
LEGEND
SCALE: 1" = 50'
PRELIMINARY
SUBJECT TO REVISION
Texas Department of Transportation