I-10 IMPROVEMENTS

FROM LOOP 1604 TO SH 130

(8.4 MILES)

SCHEMATIC LAYOUTS

Texas Department of Transportation

Michael Baker INTERNATIONAL

PROJECT LOCATION MAP

NOT TO SCALE

ROLL OF 4

PRELIMINARY
SUBJECT TO CHANGE

LEGEND
EXISTING
CURB, CURB & GRAV. FRONT
GRADES
RIGHT OF WAY
PROPOSED
CURB, CURB & GRAV. FRONT
GRADES
RIGHT OF WAY
CUT FOR FUTURE
FILL FOR FUTURE
FUTURE BRIDGE CONSTRUCTION
FUTURE
RIGHT OF WAY
CUT FOR FUTURE
FILL FOR FUTURE
FUTURE BRIDGE CONSTRUCTION

Scale: 1" = 200'

PROPOSED 4-10
FRONTAGE ROAD
SECTION

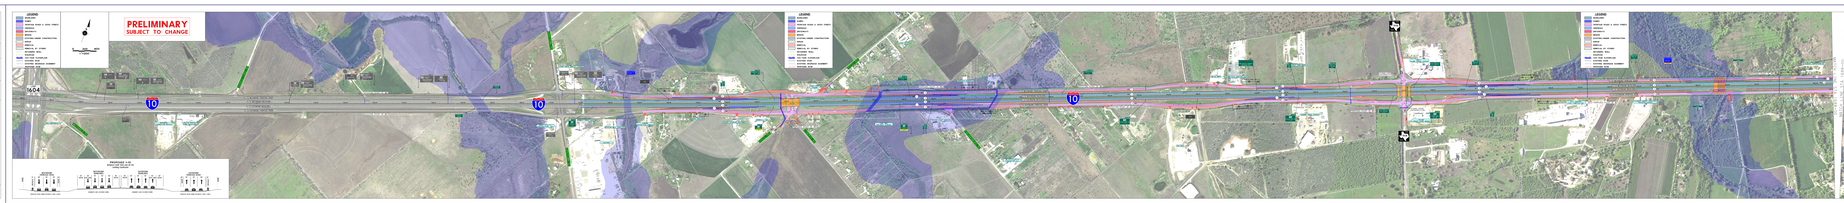

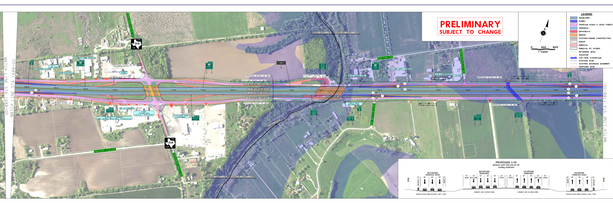

Texas Department of Transportation

SCHEMATIC LAYOUTS

I-10 FROM LOOP 1604 TO SH 130

ROLL OF 4

CONFIDENTIAL