I-10 IMPROVEMENTS

FROM: LOOP 1604 TO SH 130

26.8 MILES

SCHEMATIC LAYOUTS

Texas Department of Transportation

Michael Baker INTERNATIONAL

PROJECT LOCATION MAP

NOT TO SCALE

ROLL 4 OF 4

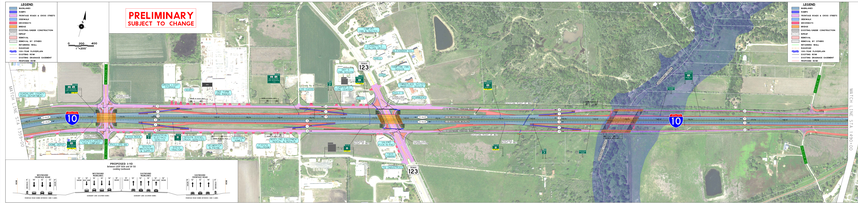

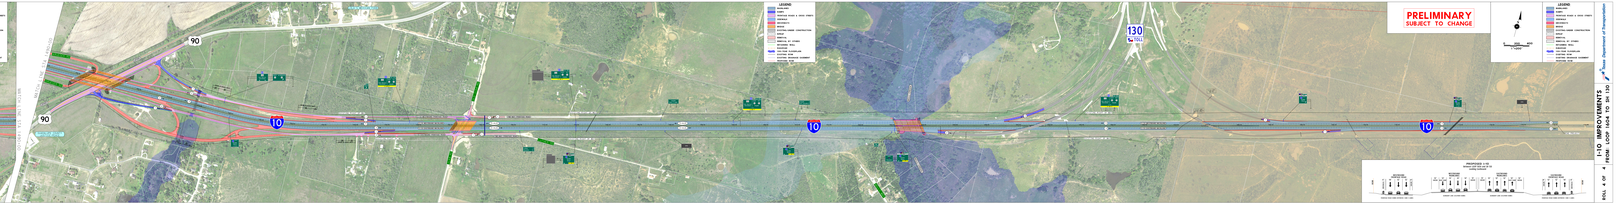

ROLL 4 OF 4

I-10 IMPROVEMENTS

FROM: LOOP 1604 TO SH 130

Texas Department of Transportation

TLDPT-R01-R04.dgn