PAPE-DAWSON ENGINEERS

2000 NW LOOP 410 | SAN ANTONIO, TEXAS 78213 | PHONE: 210.375.9000 FAX: 210.375.9010

TEXAS BOARD OF PROFESSIONAL ENGINEERS, FIRM REGISTRATION # 470

LP 1604 AT FM 2696
PUBLIC HEARING

Texas Department of Transportation

© 2019 BY TEXAS DEPARTMENT OF TRANSPORTATION • ALL RIGHTS RESERVED

TEXAS DEPARTMENT OF TRANSPORTATION

SCHEMATIC LAYOUT
FM 2696 (BLANCO RD)

LIMITS: FROM 1820' NORTH OF LOOP 1604
TO 2392' SOUTH OF LOOP 1604

CSJ: 2452-02-117
LENGTH: 2.1 MILES
STA. 1097+32.34 TO 1139+43.73

OFFICE OF THE DISTRICT ENGINEER
SAN ANTONIO DISTRICT

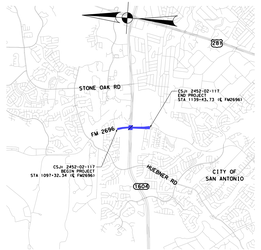

NOT TO SCALE

LEGEND

- EXIST ROW
- PROP ROW
- PROP WIDENING
- PROP CROSS STREET
- PROP FRTG RD / RAMP / TURNAROUND / COLLECTOR DISTRIBUTOR
- PROP BRIDGE
- PROP MEDIAN
- PROP SIDEWALK
- PROP DRIVEWAY
- PAVEMENT REMOVAL
- RETAINING WALL
- EXIST LANE DIRECTIONAL INDICATOR
- PROP LANE DIRECTIONAL INDICATOR
- PROP NUMBER OF LANES

SCALE 0 100 200

INTERIM REVIEW ONLY
Document Incomplete. Not Intended for permit, bidding or construction.
Engineer: GILMER D. GASTON
P.E. Serial No.: 80472
Date: 3/28/2019
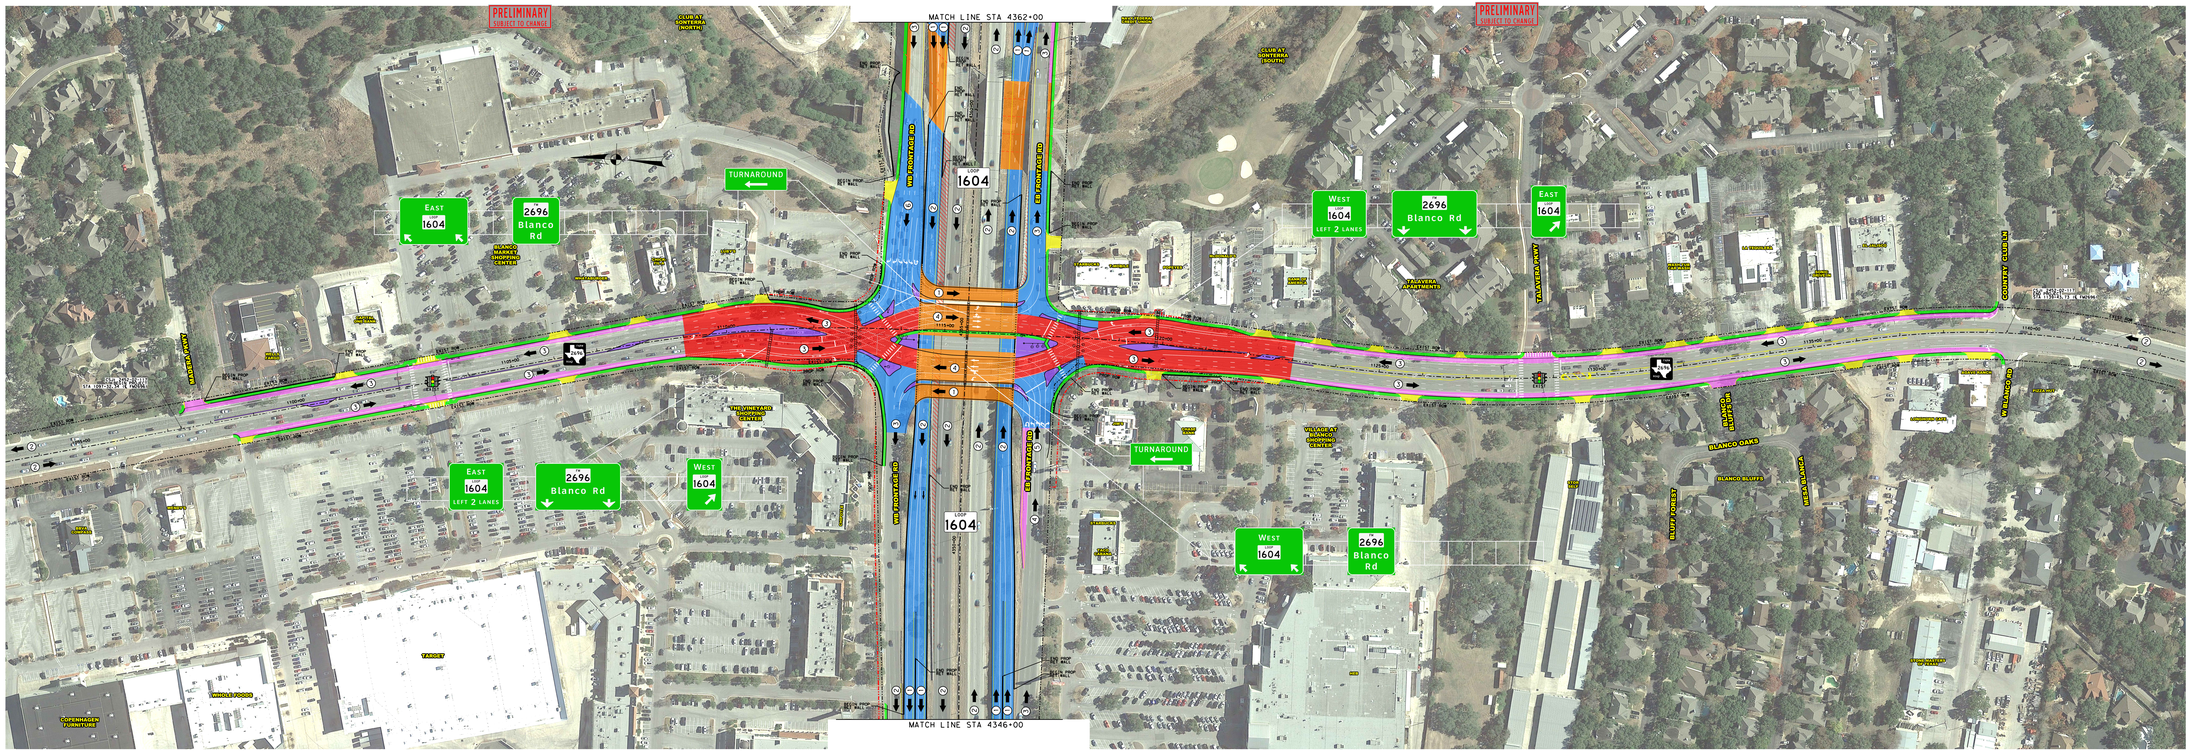
INTERIM REVIEW ONLY
Document Incomplete. Not Intended for permit, bidding or construction.
Engineer: R. MATTHEW ESTES
P.E. Serial No.: 101558
Date: 3/28/2019