TEXAS DEPARTMENT OF TRANSPORTATION
SCHEMATIC LAYOUT
US 67/ US 277 - TOM GREEN
OFFICE OF THE DISTRICT ENGINEER
SAN ANGELO, TEXAS

CONTROL: 0158 SECTION: 02 JOB: 089, ETC.

LIMITS: FROM 0.75 MILES NORTH OF FM 2105
TO LOOP 306

DESIGN SPEED: MAINLANES = 70 MPH
FRONTAGE = 40 MPH
RAMPS = 50 MPH
DIRECT CONNECTOR = 50 MPH
CROSS STREET = 40 MPH
FUNCTIONAL CLASS: URBAN FREEWAY
PROJECT LENGTH: 3.283/2.551 MILES
TERRAIN: LEVEL
TRAFFIC DATA:
EXISTING 2015 ADT = 124,000 AT IH10 / US90
2035 ADT = 170,900
PROPOSED 2015 ADT = 130,600 AT IH10 / US90
2035 ADT = 180,000

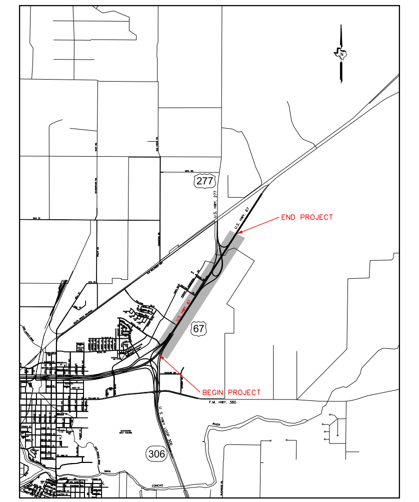

VICINITY MAP

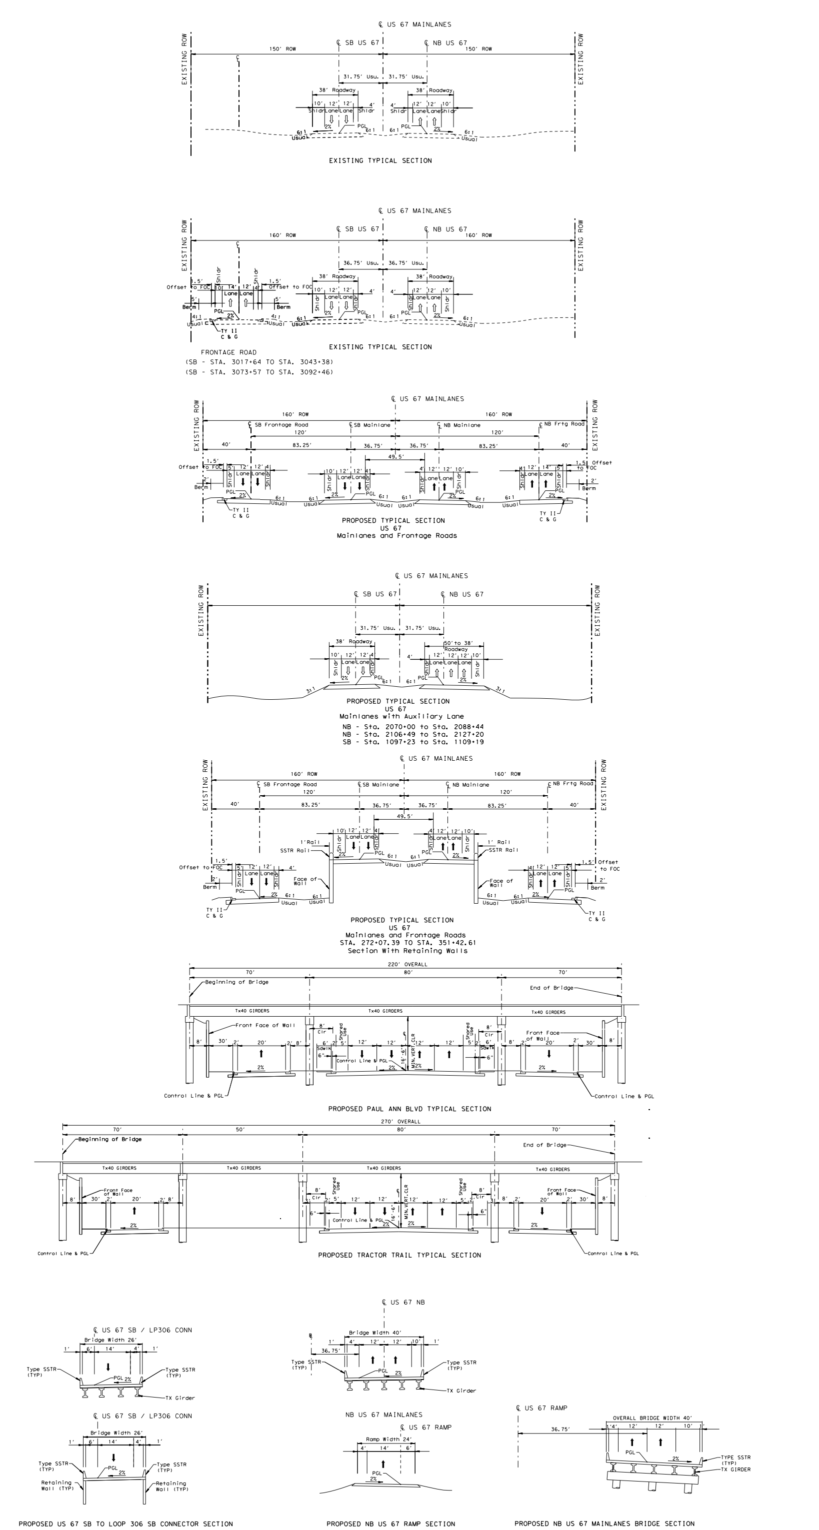

APPROVED: BY DESIGN DIVISION
LETTER DATED

APPROVED: BY F.H.W.A.
LETTER DATED

TXDOT - SAN ANGELO

CORRECT:
, 2017
TRANSPORTATION PLANNING DIRECTOR

CORRECT:
, 2017
DIRECTOR OF TRANSPORTATION PLANNING AND DEVELOPMENT

RECOMMENDED FOR APPROVAL:
, 2017
DISTRICT ENGINEER

IDC
Planners-Engineers-Program Managers
8632 FREDERICKSBURG, SUITE 200
SAN ANTONIO, TEXAS 78240
TBPE FIRM REGISTRATION NO. F-6825

Texas Department of Transportation
©2017 BY TEXAS DEPARTMENT OF TRANSPORTATION; ALL RIGHTS RESERVED.

PRELIMINARY
SUBJECT TO CHANGE

Scale: 1" = 100' Horizontal
1" =10' Vertical

Z:\Transportation\TxDOT\US67\CADD\SCHEMATICS\US67_SCHEMATIC01.dgn