FM 2493
CSJ: 0191-03-083 & 0191-04-008

PRELIMINARY DESIGN SCHEMATIC
SMITH COUNTY & CHEROKEE COUNTY

LIMITS: FROM FM 346 IN FLINT
TO US 69 IN BULLARD

PROJECT LENGTH: 9.168 MILES

DATE: MARCH 2017

Texas Department of Transportation

TYLER DISTRICT

TYLER DISTRICT ENGINEER
DENNIS R. STOLEY, P.E.

DIRECTOR OF TRANSPORTATION, PLANNING & DEVELOPMENT
JEFFREY HARMON, P.E.

NOT INTENDED FOR CONSTRUCTION, BIDDING, OR PERMIT PURPOSES

PREPARED UNDER THE SUPERVISION OF

LYNN A. PIPKIN, P.E. | 79027 P.E. # | DATE

DESIGN SPEED
40 MPH
45 MPH

FUNCTIONAL CLASS
RURAL ARTERIAL
URBAN ARTERIAL

ADT FM 2493
(FROM FM 346 TO FM 344)
2018 = 4,200
2038 = 7,400

ADT FM 2493
(FM 344 TO US 69 NEAR BULLARD)
2018 = 4,400
2038 = 7,200

LOCATION MAP
NTS

0 1000 2000 3000 4000
SCALE: 1" = 1,000'
1" = 1/5 MI

RPS klotz associates
1160 Dairy Ashford, Suite 500, Houston, Texas 77079
T: 281.589.7257 • email@klotz.com • Texas PE Firm Reg. 6939

LEGEND

- PROPOSED TRAFFIC DIRECTION
- PROPOSED EDGE OF PAVEMENT
- EXISTING PROPERTY LINE
- EXISTING ROW
- STATE ROW (PREVIOUS RAILROAD CORRIDOR)
- TIE-IN CONSTRUCTION LINE
- PROPOSED ROW DEVIDED
- PROPOSED ROADWAY
- PROPOSED SIDEWALK

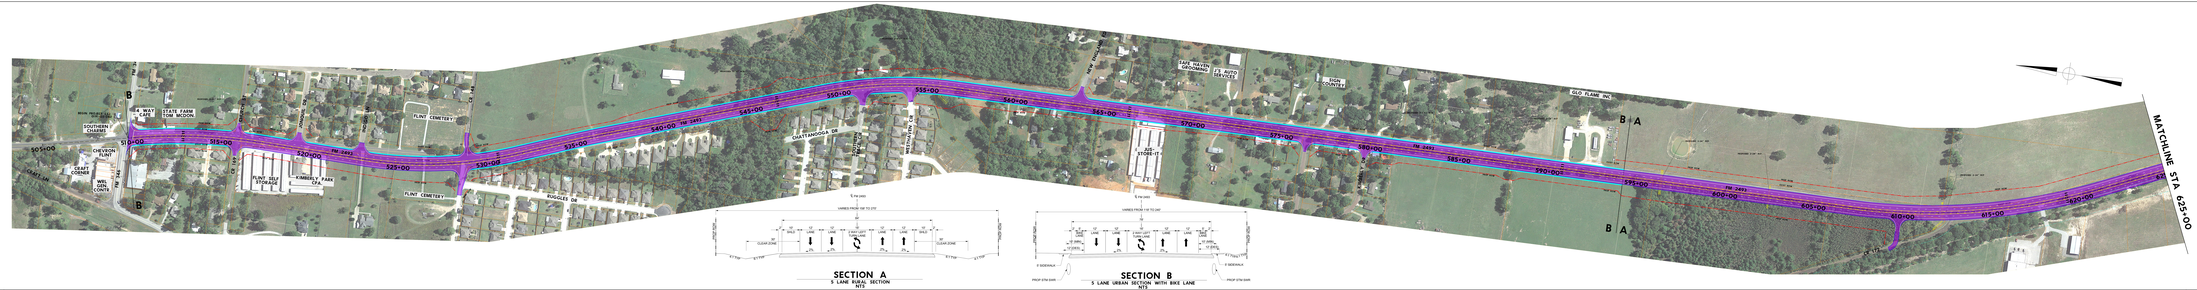

SECTION A
5 LANE RURAL SECTION
NTS
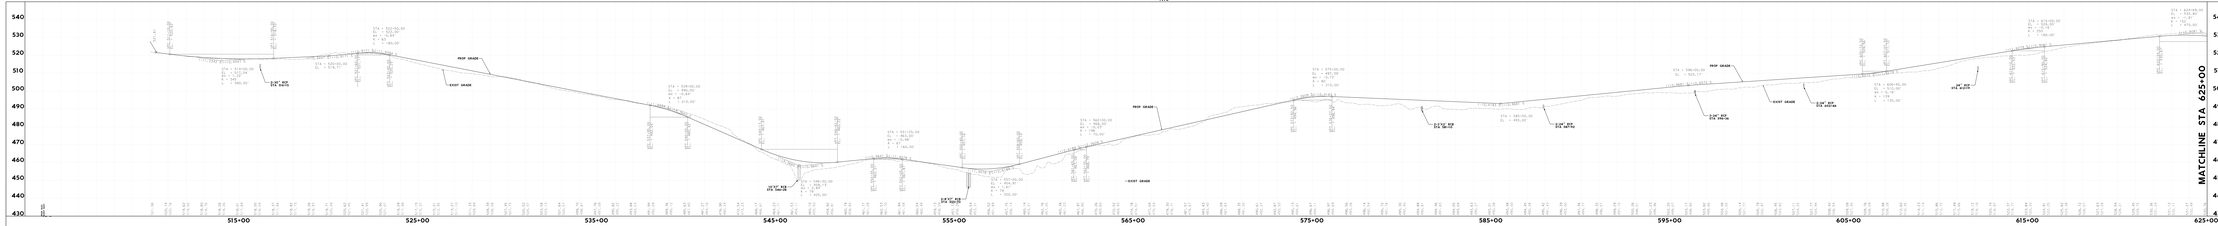
SECTION B
5 LANE URBAN SECTION WITH BIKE LANE
NTS