# Proposed Typical Section

## FM 2113 Proposed Typical Section

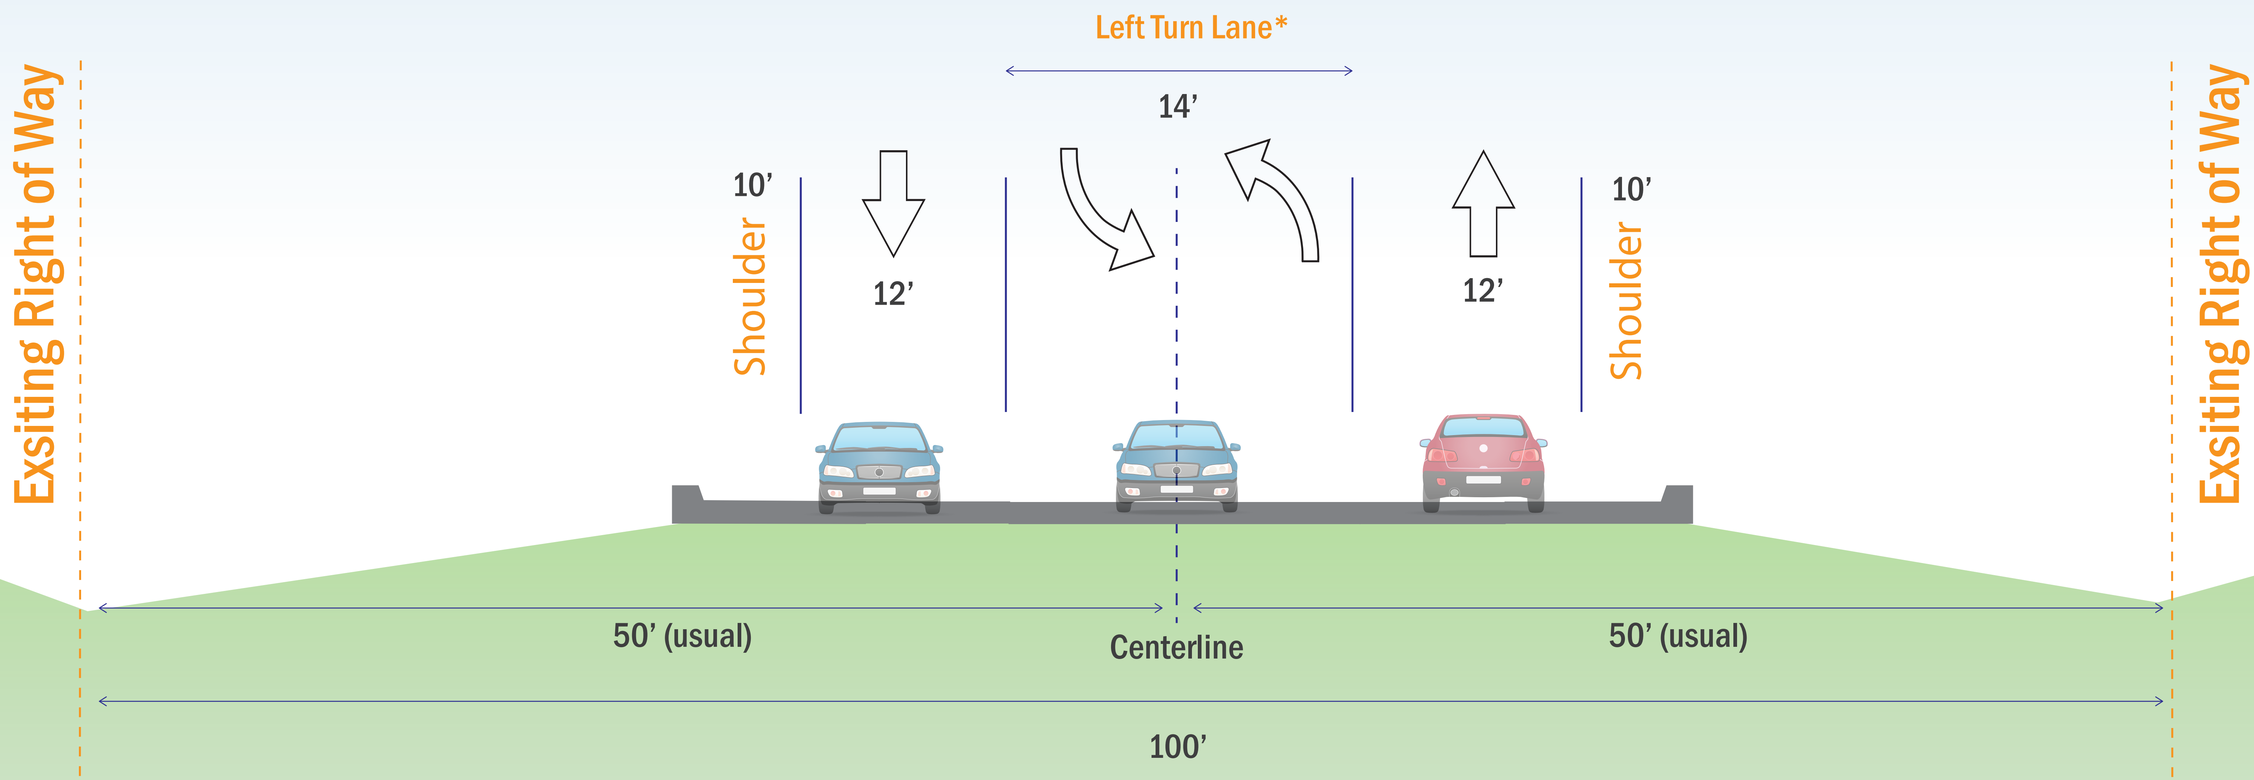


*Right turn lanes along the FM 2113 corridor will be added as determined by the engineer.

# Existing Typical Sections

## FM 2113 at Castleman Creek and Chambers Creek

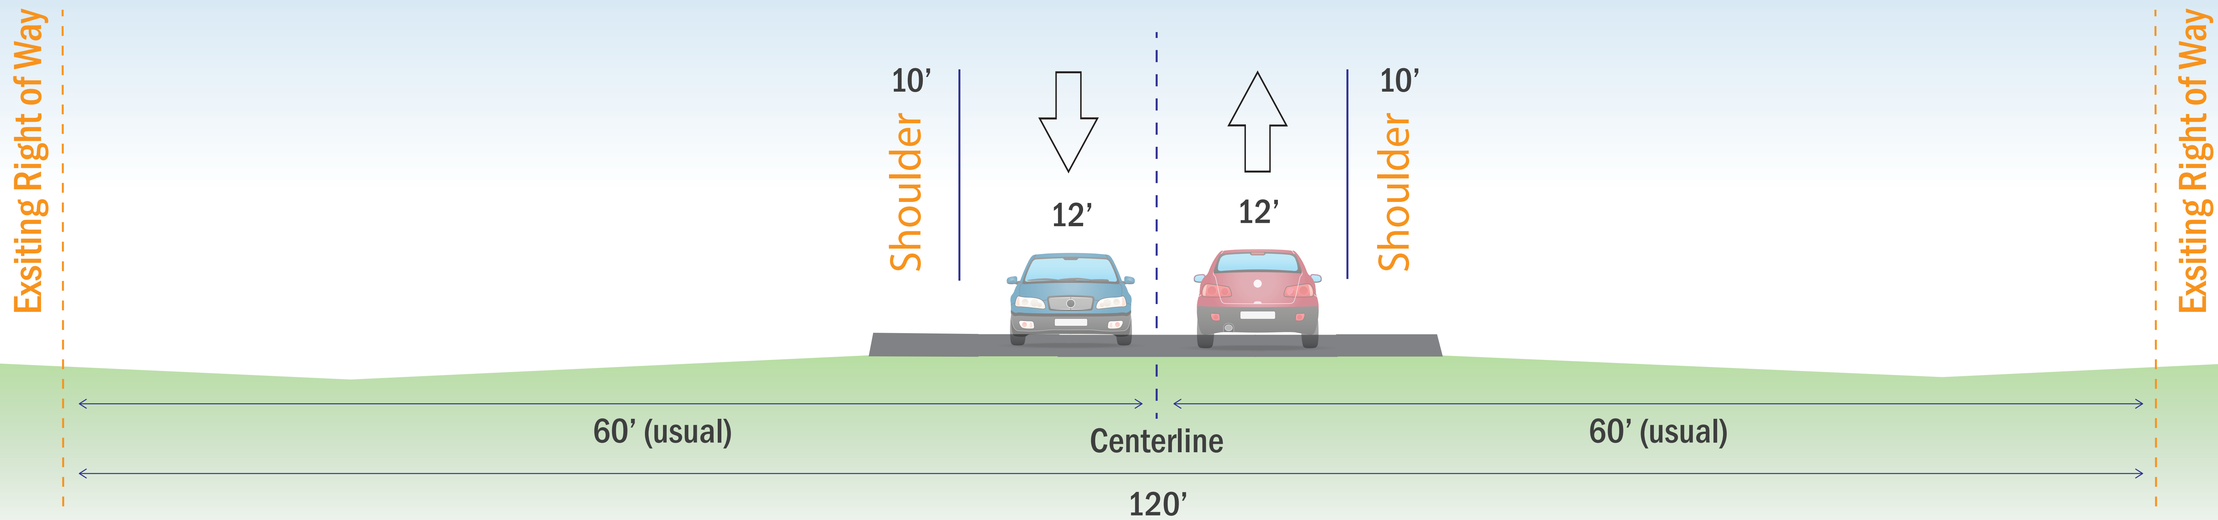


## FM 2113 at Old Temple Road

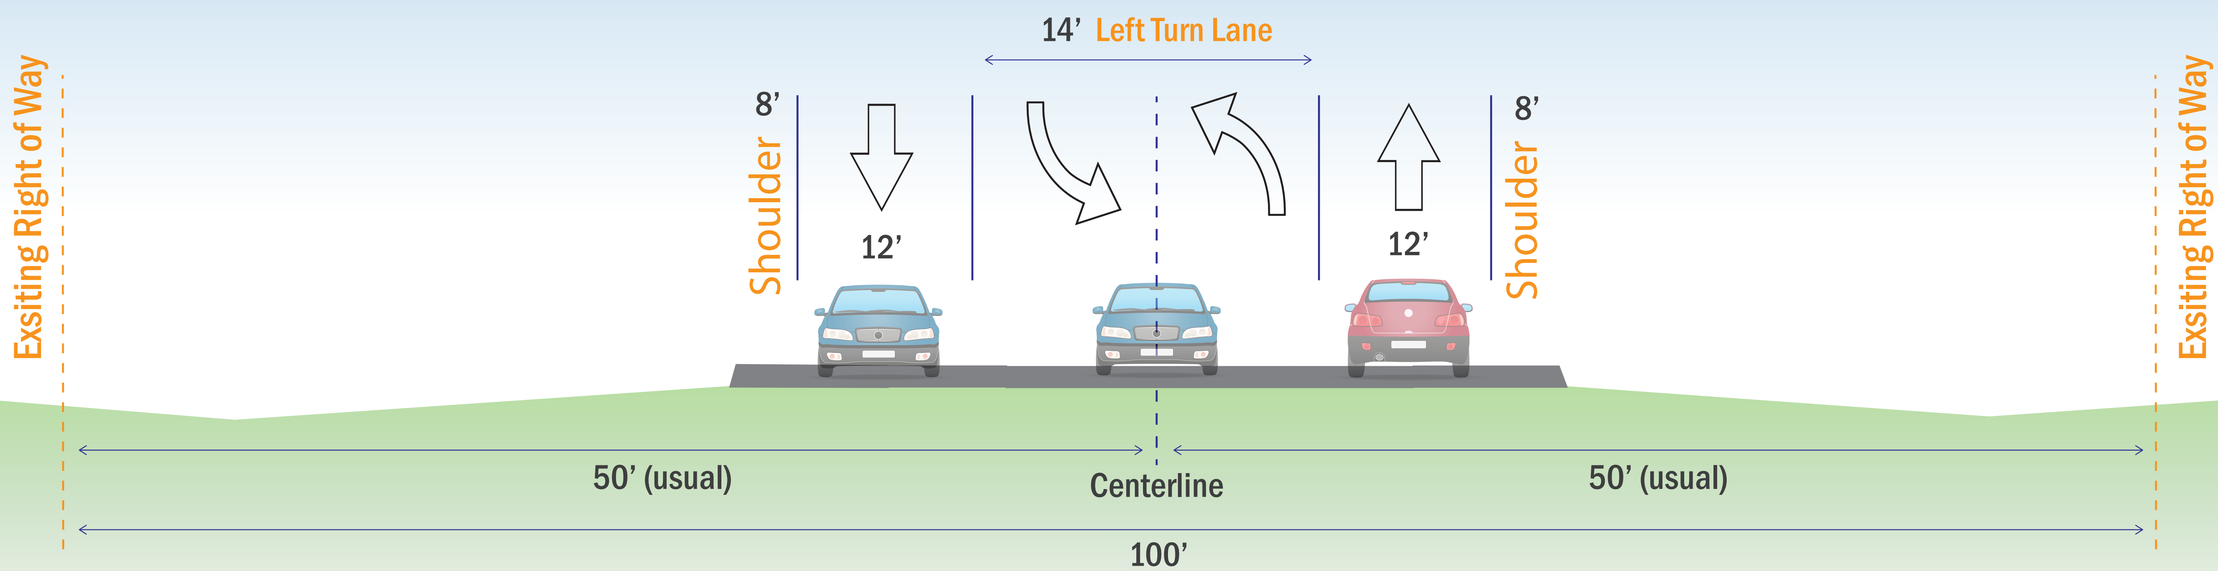


TEXAS DEPARTMENT OF TRANSPORTATION

# Existing Typical Sections

## FM 2113 Existing Typical

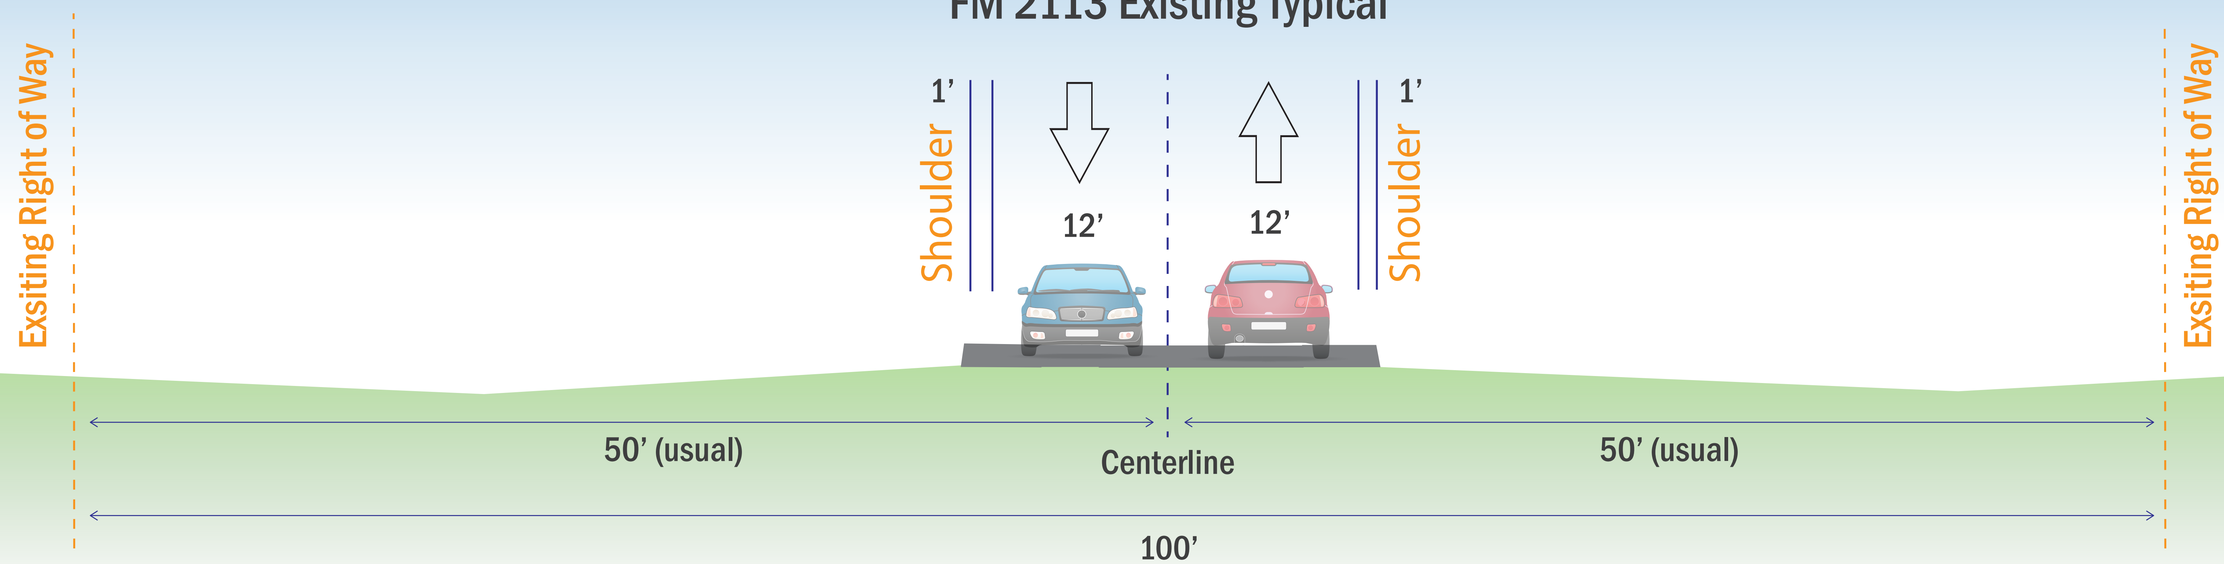

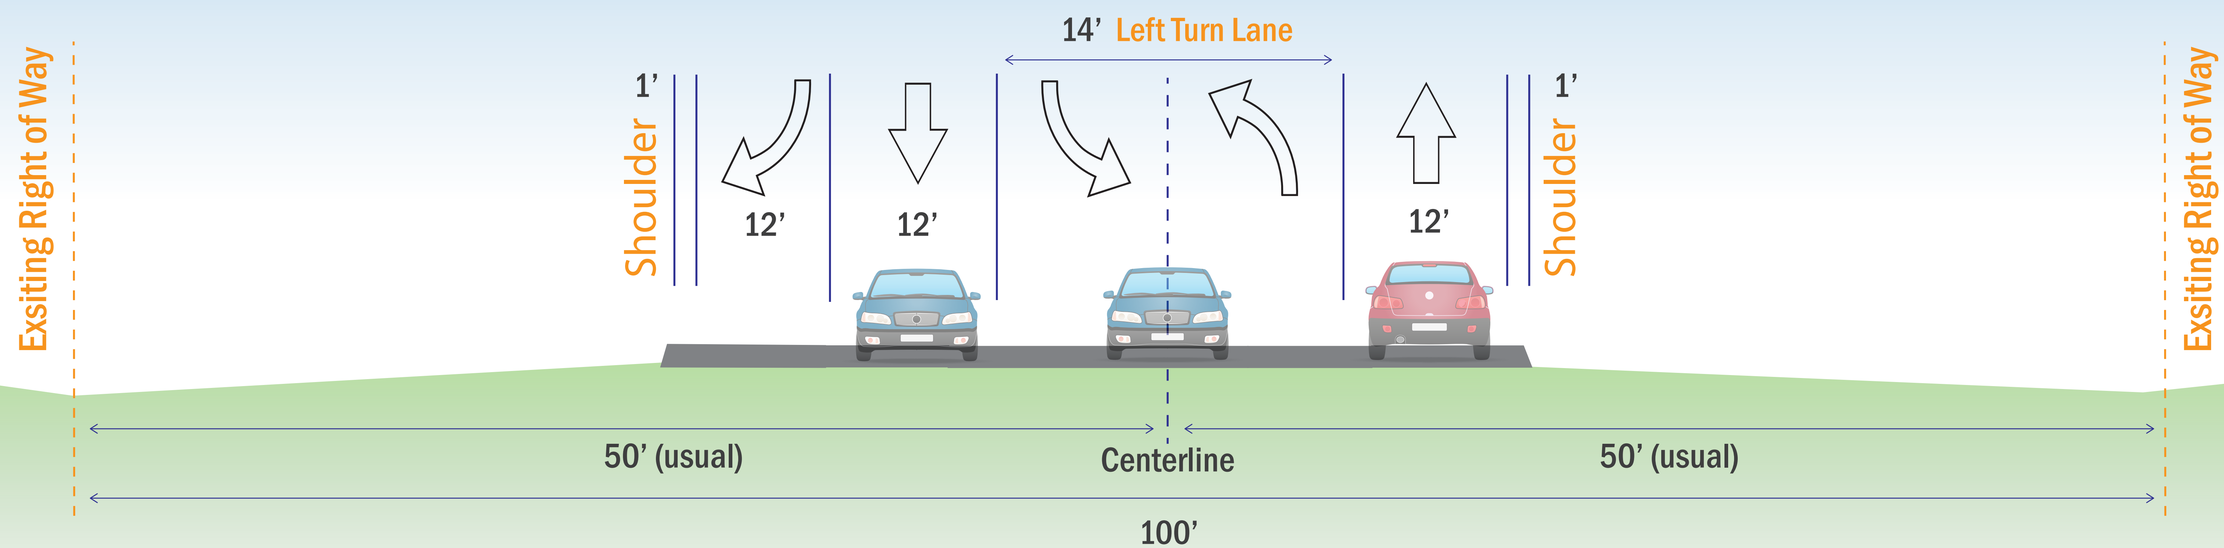
## FM 2113 at Spring Valley Elementary School