Salado Main Street (FM 2268) - Conceptual Plan

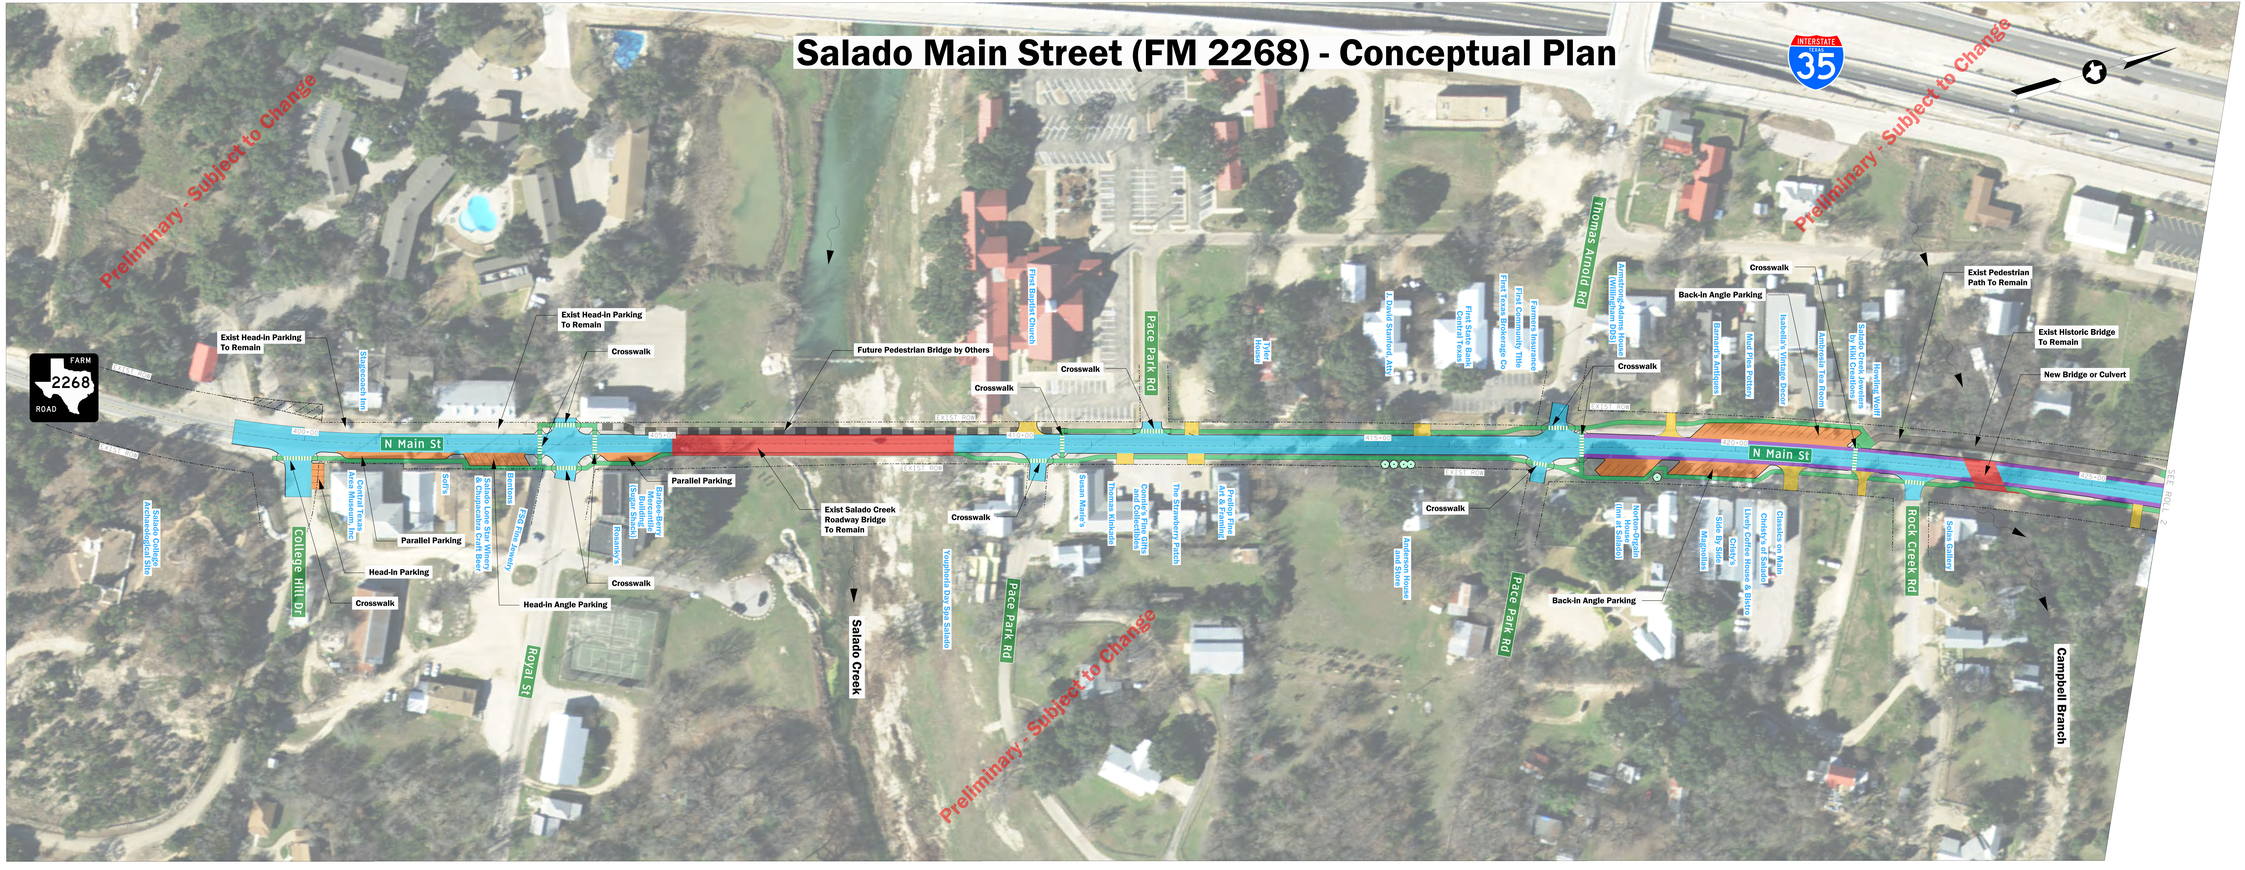

LEGEND:

- PROPOSED SIDEWALK
- PROPOSED BIKE LANE
- PROPOSED PARKING
- ROADWAY
- PROPOSED DRIVEWAY
- BRIDGE

0 50' 100'
SCALE: 1"=40'

PRELIMINARY
FOR REVIEW ONLY
NOT FOR CONSTRUCTION, BIDDING OR PERMIT PURPOSES
I.S. ENGINEERS, LLC
TBPE REG. NO. F-11583
PREP. BY: _____ DATE: _____
CHECKED BY: _____ DATE: _____
APPROVED BY: _____ DATE: _____

Texas Department of Transportation © 2017 Rose Diamond

I.S. ENGINEERS, LLC
Innovative Solutions
TBPE REG. NO. F-11583

SALADO MAIN STREET CONCEPTUAL PLAN

ROLL 1 OF 2

STATE	PROJECT NO.	SHEET
TEXAS		
DISTRICT	PROJECT TITLE	
WACO	TDEC TITLE SHEET	FM 2268
COUNTY		
BELL		