Salado Main Street (FM 2268) - Conceptual Plan

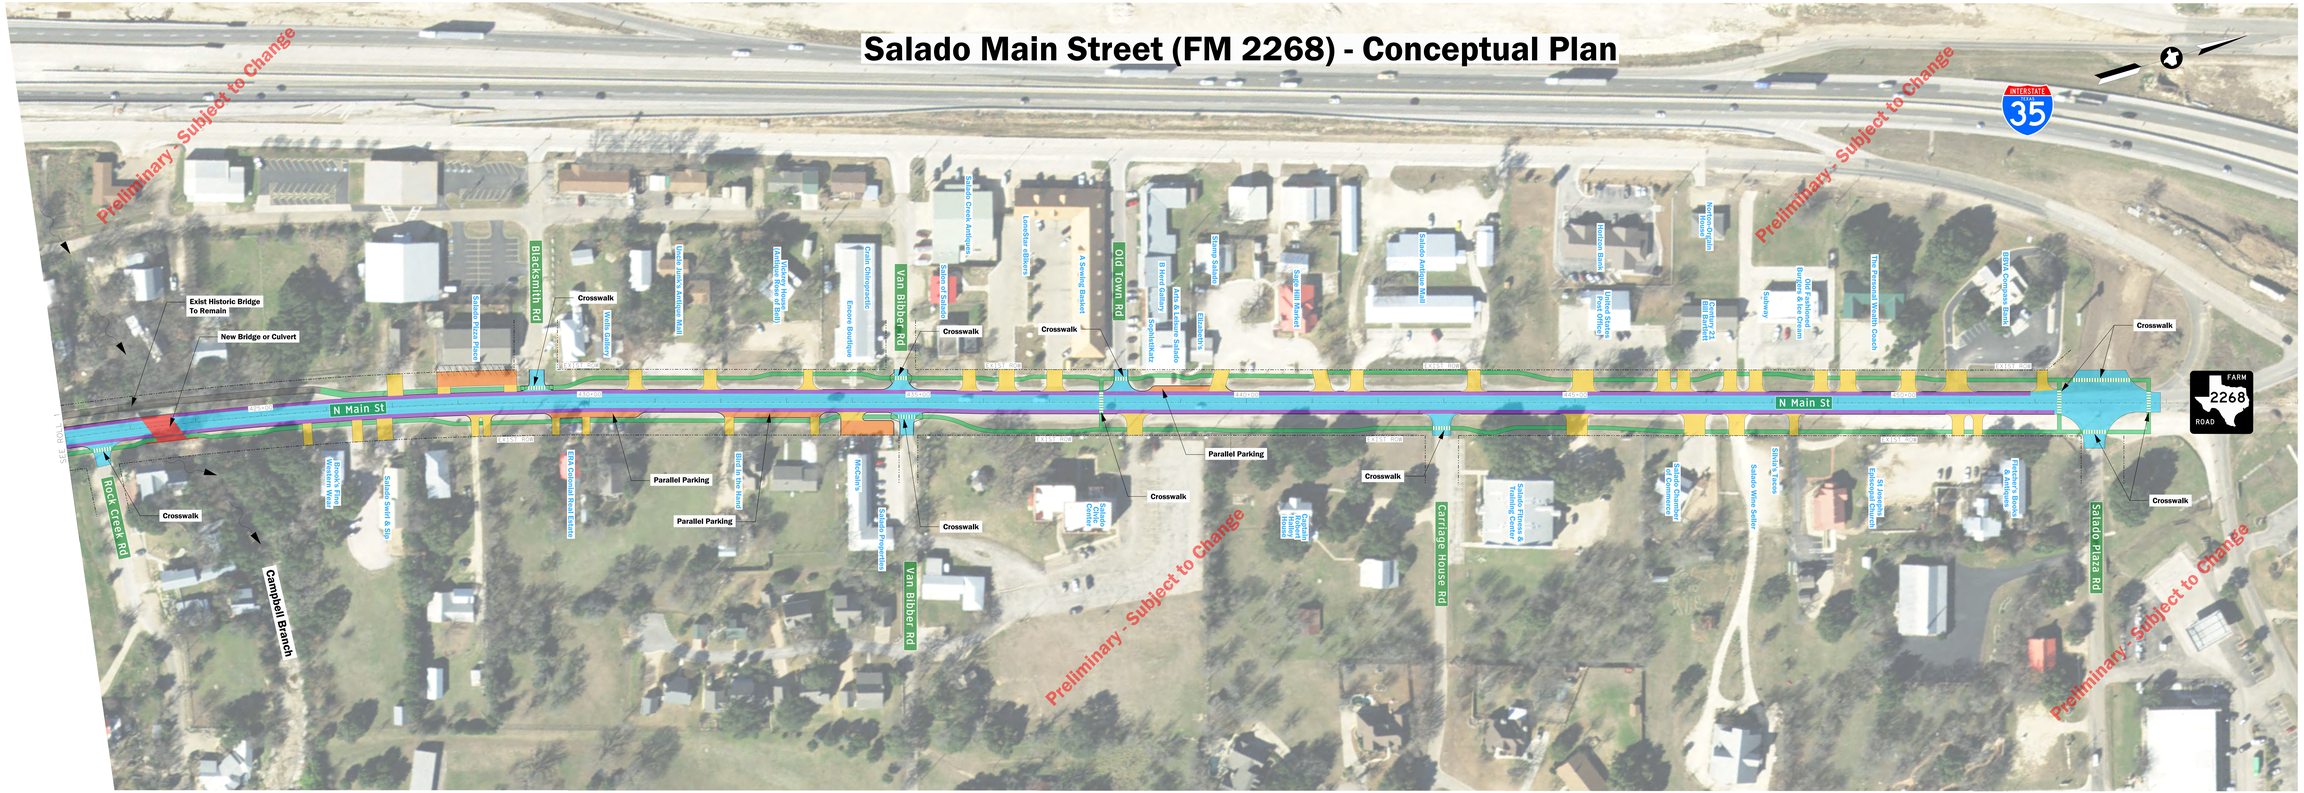

LEGEND:

- PROPOSED SIDEWALK
- PROPOSED BIKE LANE
- PROPOSED PARKING
- ROADWAY
- PROPOSED DRIVEWAY
- BRIDGE

0 50' 100'
SCALE: 1"=50'

PRELIMINARY
FOR REVIEW ONLY
NOT FOR CONSTRUCTION
PLANS PREPARED BY
I.S. ENGINEERS, LLC
TBPE FIRM # F-11527
P.O. Box 1 Salado, Texas 76571
P.O. Box 1 Salado, Texas 76571
www.isengineers.com

Texas Department of Transportation
© 2007 - Rev 09/07

I.S. ENGINEERS, LLC
Successful Solutions
TBPE REG. # F-11527

SALADO MAIN STREET
CONCEPTUAL PLAN

ROLL 2 OF 2

CONTROL	PROJECT NO.			SHEET NO.
RAILROAD				
HIGHWAY	SEE TITLE SHEET			FM 2268
COUNTY	STATE	FEDERAL	FISCAL YEAR	TOTAL SHEETS
BELL	0714	2268	2008	2