TEXAS DEPARTMENT OF TRANSPORTATION
SCHEMATIC LAYOUT
I-14 / US 190 - BELL COUNTY
OFFICE OF THE DISTRICT ENGINEER
WACO, TEXAS

CSJ: 0231-03-144/0231-04-057

LIMITS: FROM FM 2410 W TO FM 2410 E

LENGTH = 8.58 MILES

DESIGN SPEED: MAINLANES = 55 MPH
FRONTAGE ROADS = 45 MPH
RAMPS = 50 MPH

FUNCTIONAL CLASS: URBAN - FREEWAY

2018 AADT: 56,950

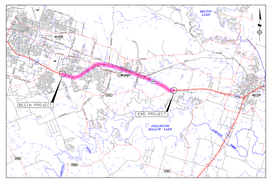

LOCATION MAP
Not To Scale

CORRECT:

_____, 2017

TRANSPORTATION PLANNING DIRECTOR

APPROVED: BY DESIGN DIVISION LETTER DATED

CORRECT:

_____, 2017

DIRECTOR OF TRANSPORTATION PLANNING AND DEVELOPMENT

APPROVED: BY F. H. W. A. LETTER DATED

RECOMMENDED FOR APPROVAL:

_____, 2017

DISTRICT ENGINEER

NOT A BIDDING DOCUMENT
IRVIN L. HADDIX, P.E.
TEXAS P.E. #102280
DATE

LJA Engineering, Inc.
FRN.-F-1386

Texas Department of Transportation

(512)416-2055; all rights reserved

Scale: 1" = 100' Horizontal

LEGEND
EXISTING ROW
EXISTING PROPERTY PARCELS
EXISTING CULVERTS
PROPOSED CULVERTS
100 YEAR FLOODPLAIN
REMOVAL
PROPOSED RECONSTRUCTION
PROPOSED LEVEL UP
PROPOSED PAVEMENT WIDENING
PROPOSED BRIDGE WIDENING
PROPOSED SSCB
PROPOSED RAMP

PRELIMINARY SUBJECT TO CHANGE

PRELIMINARY SUBJECT TO CHANGE

PRELIMINARY SUBJECT TO CHANGE

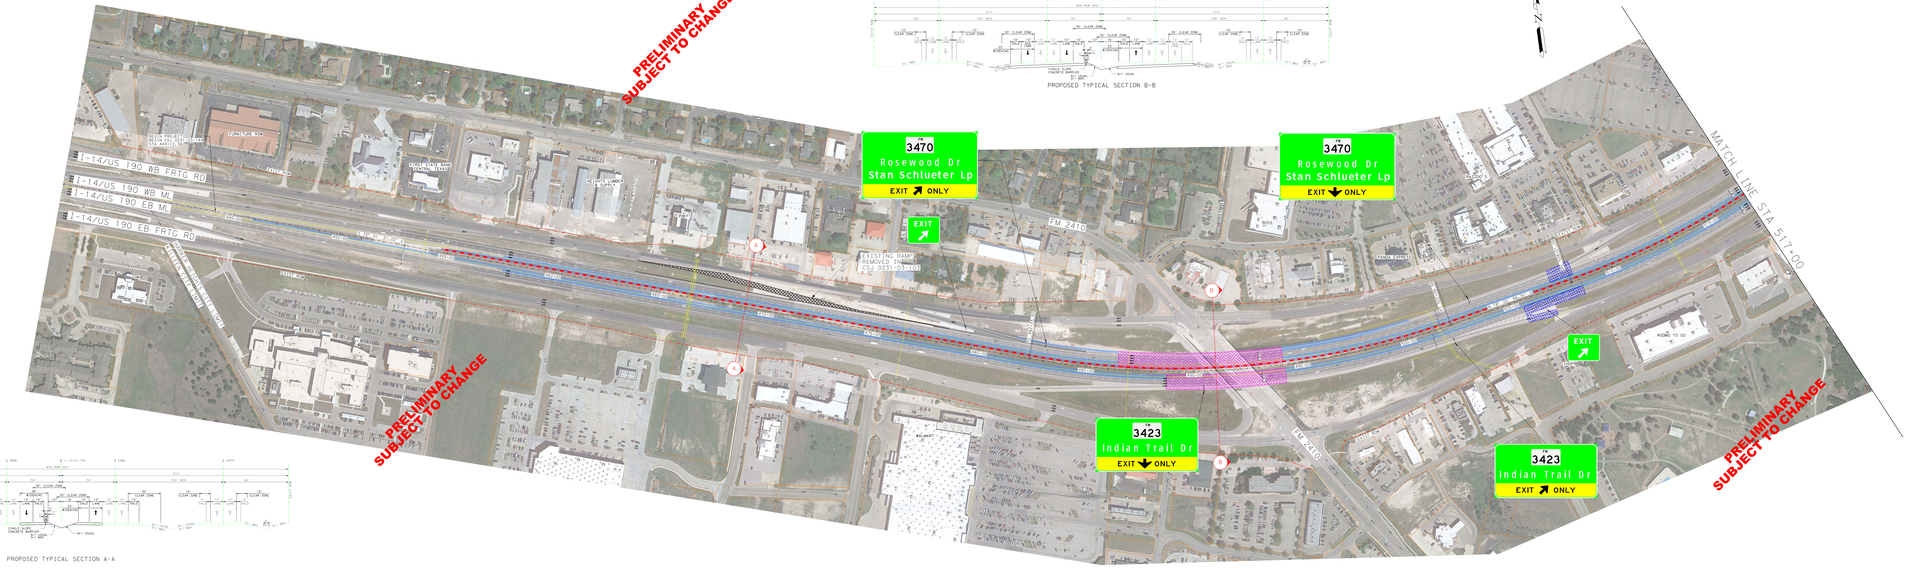

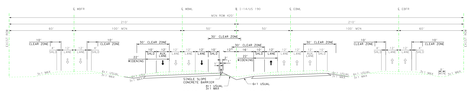

PROPOSED TYPICAL SECTION B-B

PROPOSED TYPICAL SECTION A-A

SHEET 1 OF 6