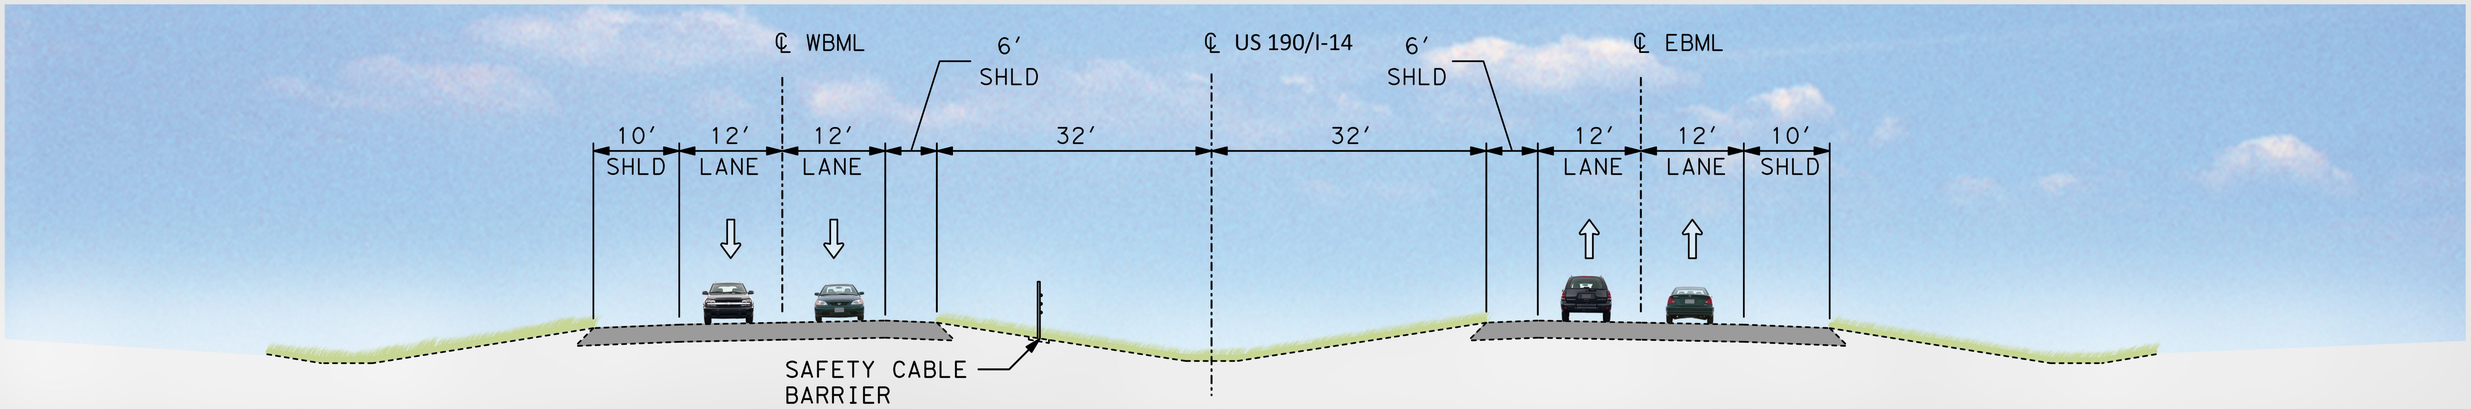

Existing US 190/ I-14 Main Lane Typical Section

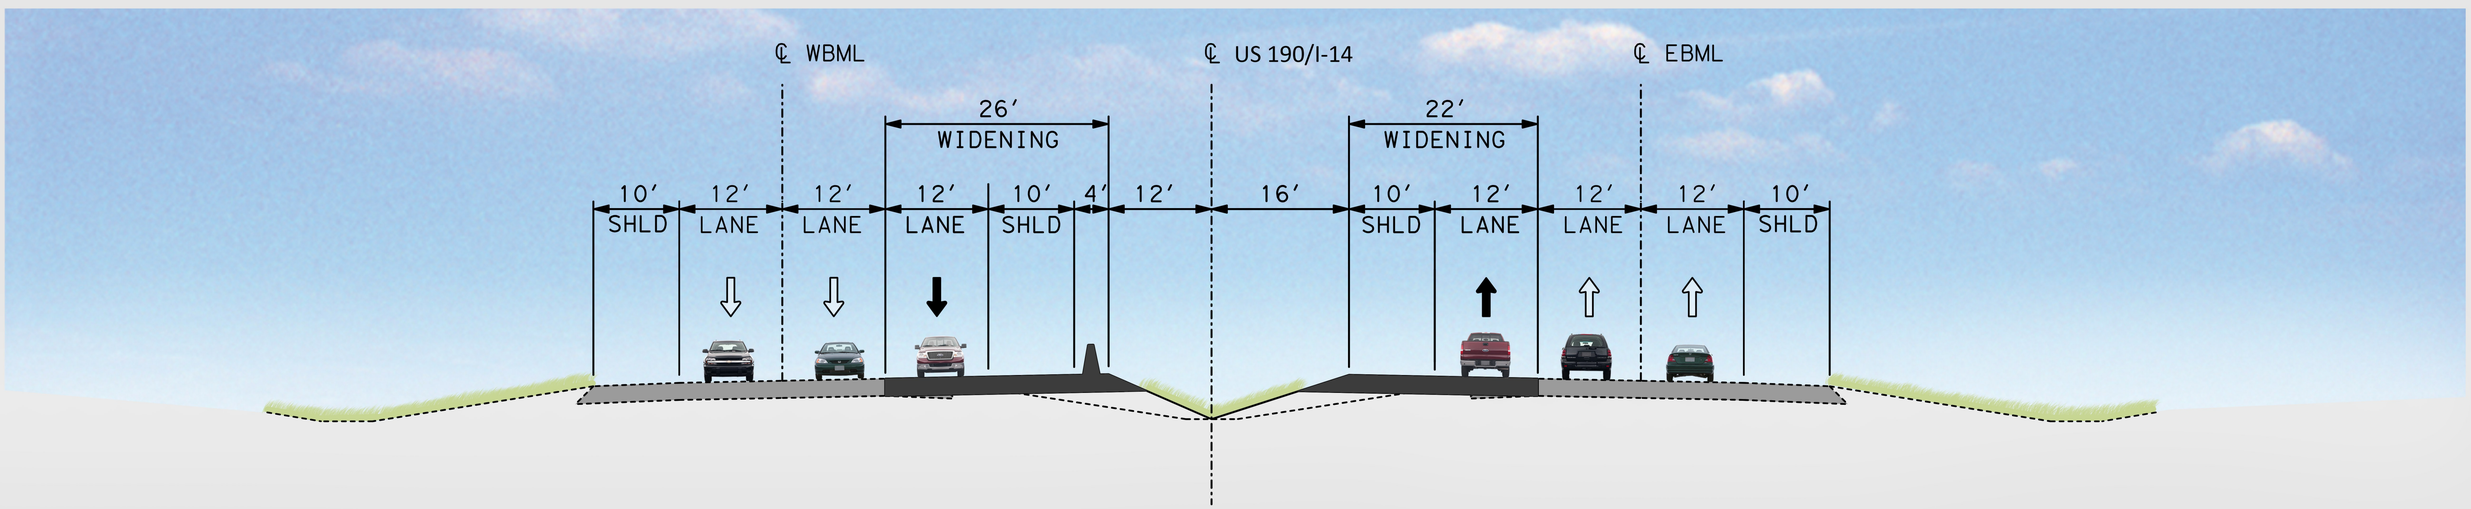

Proposed US 190/ I-14 Main Lane Typical Section

NOT TO SCALE