STATE OF TEXAS
TEXAS DEPARTMENT OF TRANSPORTATION

SCHEMATIC LAYOUT OF PROPOSED STATE HIGHWAY IMPROVEMENT

SL 340
McLENNAN COUNTY

CSJ 2362-01-034, 0258-09-143

LIMITS:
FROM THE BRAZOS RIVER
NORTH TO US 84

OFFICE OF DISTRICT ENGINEER
WACO DISTRICT

11/03/2017

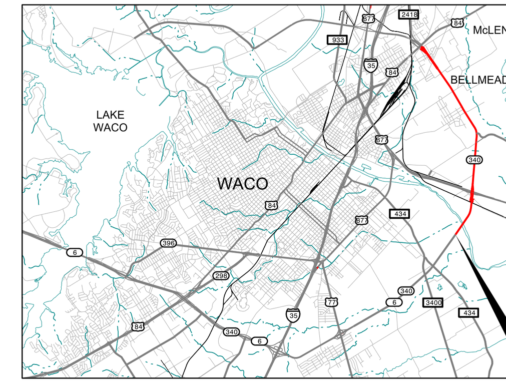

LOCATION MAP
NOT TO SCALE

DESIGN SPEEDS:
70 MPH MAINLANES (SL 340)
45 MPH RAMPS
45 MPH FRONTAGE ROADS
40 MPH CROSS STREETS
TRAFFIC PROJECTIONS (AADT):
21,985 (2019)
30,150 (2039)

100% SUBMITTAL

LEGEND

- EXISTING ROW
- DENIAL OF ACCESS
- RETAINING WALL
- PROPOSED MAINLANE
- PROPOSED FRONTAGE ROAD
- DRIVEWAY / CROSS STREET
- BRIDGE OR BRIDGE CLASS CULVERT
- PROPOSED RAMP
- PROPOSED SIDEWALK
- CURVE DATA

UTILITY LEGEND

- OVERHEAD ELECTRIC LINES
- UNDERGROUND FIBER OPTIC LINES
- UNDERGROUND GAS LINE
- PETROLEUM PIPELINE
- SANITARY SEWER LINE
- OVERHEAD TELEPHONE LINE
- OVERHEAD CABLE/TV LINE
- WATERLINE

THIS DOCUMENT IS RELEASED UNDER THE AUTHORITY OF:
BRYAN ALLDREDGE, P.E.
TEXAS REGISTRATION NO: 116211
DATE: 3/13/2018
IT IS NOT TO BE USED FOR BIDDING, CONSTRUCTION, OR PERMIT PURPOSES.

CONCURRENCE

DISTRICT ENGINEER DATE

DIRECTOR OF TRANSPORTATION PLANNING & DEVELOPMENT DATE

AREA ENGINEER DATE

HORIZONTAL SCALE: 1" = 100'
VERTICAL SCALE: 1"=10'

ROLL 1 OF 8

IEA
18333 PRESTON ROAD
SUITE 205
DALLAS, TEXAS 75252
(214) 884-4253
FIRM REGISTRATION NO. F-10161

Texas Department of Transportation
Waco District

© 2017 by Texas Department of Transportation
all rights reserved

TYPICAL SECTIONS

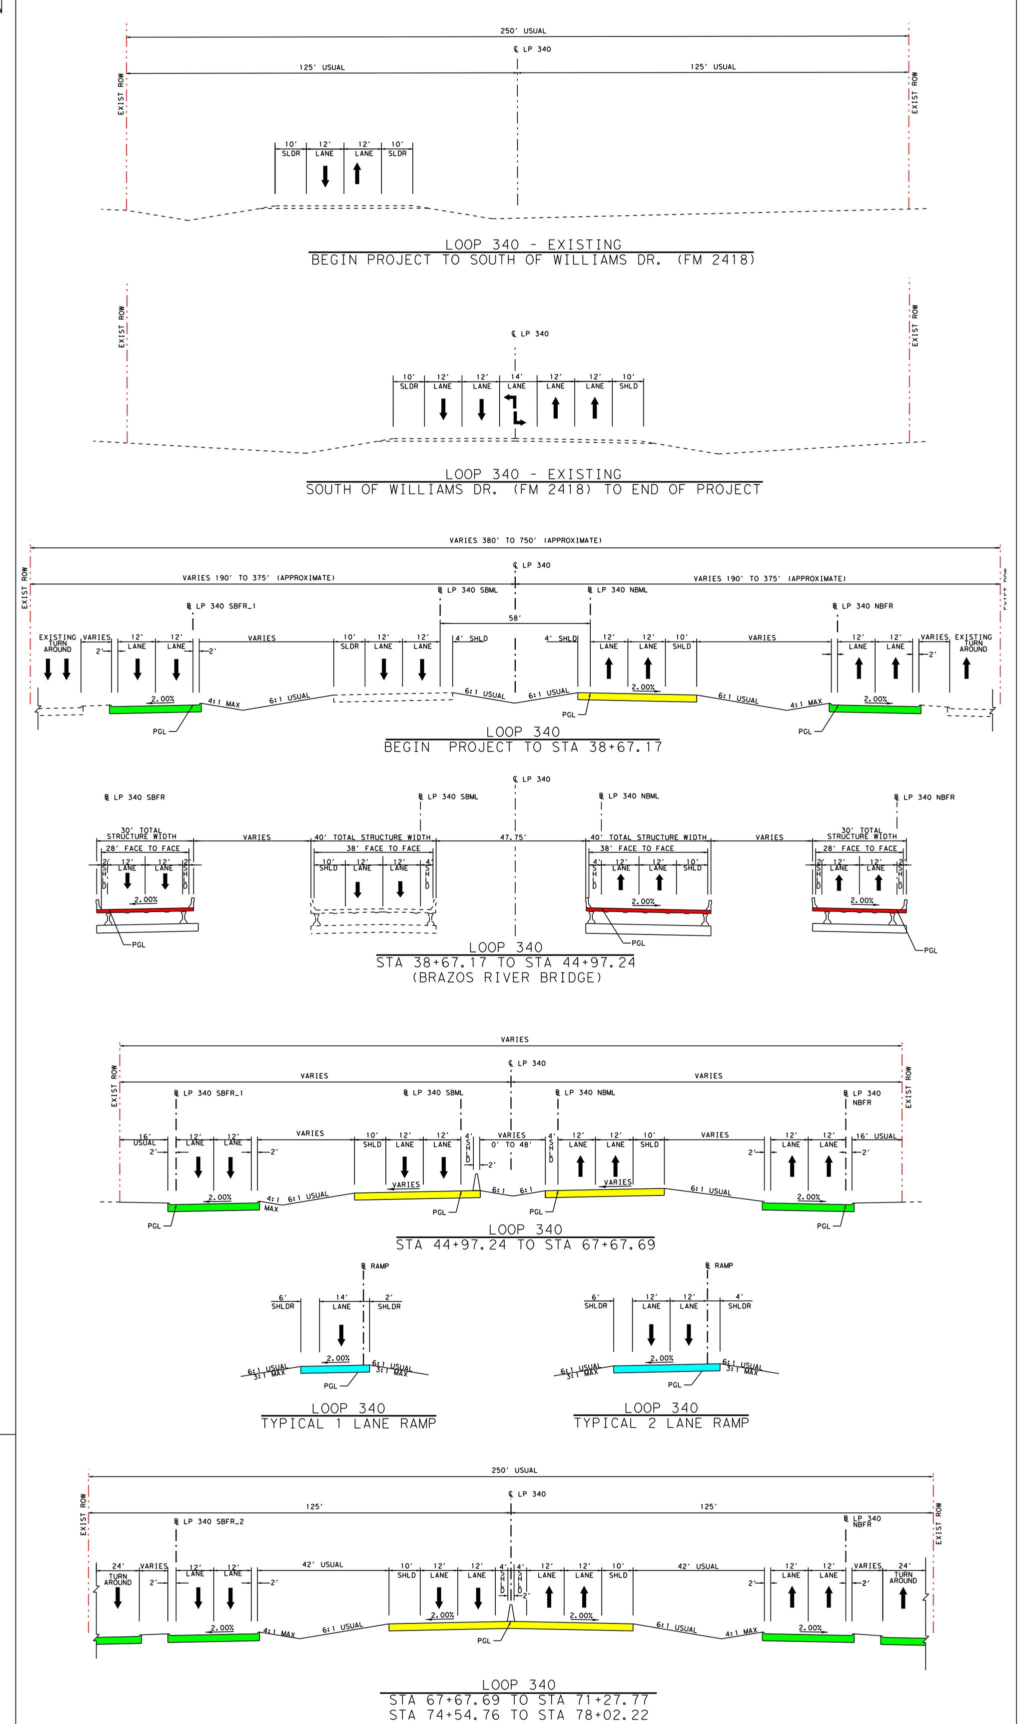

HORIZONTAL GEOMETRY

PROPERTY OWNERS

GENERAL NOTES

TRAFFIC DATA

STATE OF TEXAS
TEXAS DEPARTMENT OF TRANSPORTATION
SCHEMATIC LAYOUT OF PROPOSED STATE HIGHWAY IMPROVEMENT
SL 340
McLENNAN COUNTY
CSJ 2362-01-034, 0258-09-143
LIMITS:
FROM THE BRAZOS RIVER
NORTH TO US 84
OFFICE OF DISTRICT ENGINEER
WACO DISTRICT
11/03/2017
100% SUBMITTAL
ROLL 1 OF 8