TEXAS DEPARTMENT OF TRANSPORTATION
SCHEMATIC LAYOUT
US 190 - BELL COUNTY
OFFICE OF THE DISTRICT ENGINEER
WACO, TEXAS

CSJ: 0231-03-144/0231-04-057

LIMITS: FROM FM 2410 W TO FM 2410 E

LENGTH = 8.58 MILES

DESIGN SPEED:	MAINLANES = 60 MPH
	FRONTAGE ROADS = 45 MPH
	RAMPS = 50 MPH
FUNCTIONAL CLASS:	URBAN - FREEWAY
2014 AADT:	54,020

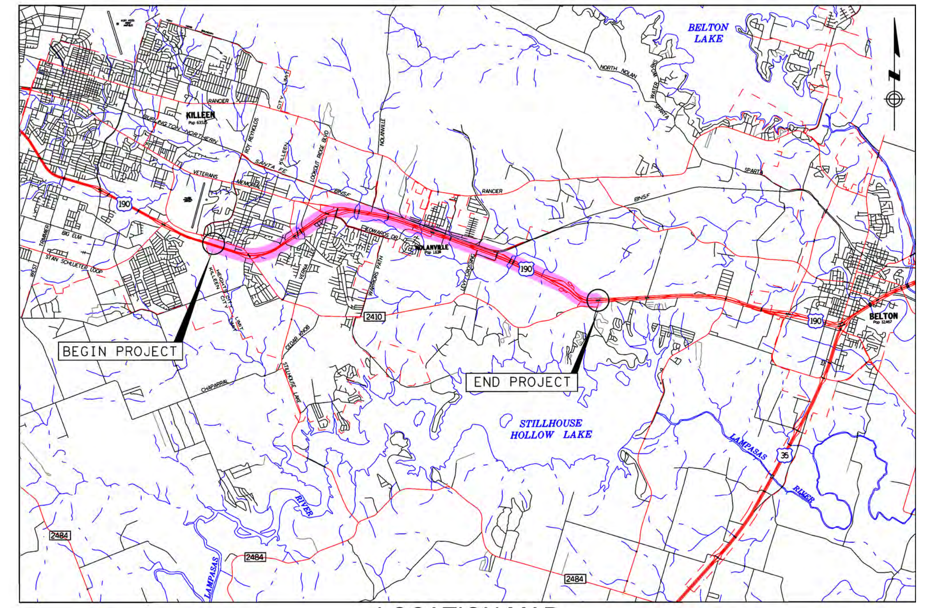

LOCATION MAP
Not To Scale

CORRECT:

_______________, 2017

TRANSPORTATION PLANNING DIRECTOR

CORRECT:

_______________, 2017

DIRECTOR OF TRANSPORTATION PLANNING AND DEVELOPMENT

RECOMMENDED FOR APPROVAL:

_______________, 2017

DISTRICT ENGINEER

APPROVED: BY DESIGN DIVISION LETTER DATED

APPROVED: BY F. H. W. A. LETTER DATED

NOT A BIDDING DOCUMENT
CHRIS S. MUNDIE, P.E.
TEXAS P.E. #102280

DATE

LJA Engineering, Inc.
FRN - F-1386

Texas Department of Transportation © 2017
(512)416-2055; all rights reserved

Scale: 1" = 100' Horizontal

LEGEND

EXISTING ROW	
EXISTING PROPERTY PARCELS	
EXISTING CULVERTS	
PROPOSED CULVERTS	
100 YEAR FLOODPLAIN	
REMOVAL	
PROPOSED RECONSTRUCTION	
PROPOSED LEVEL UP	
PROPOSED PAVEMENT WIDENING	
PROPOSED BRIDGE	
PROPOSED SSCB	
PROPOSED RAMP	

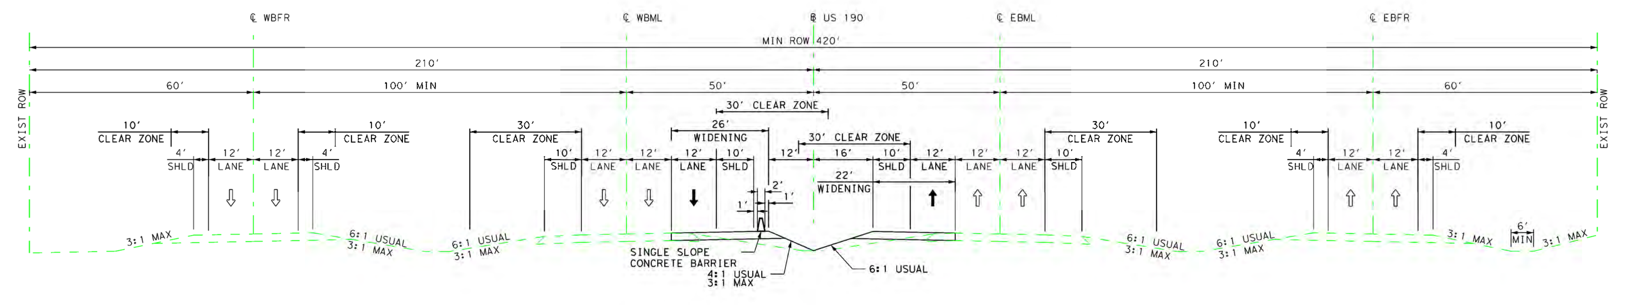

PROPOSED TYPICAL SECTION A-A