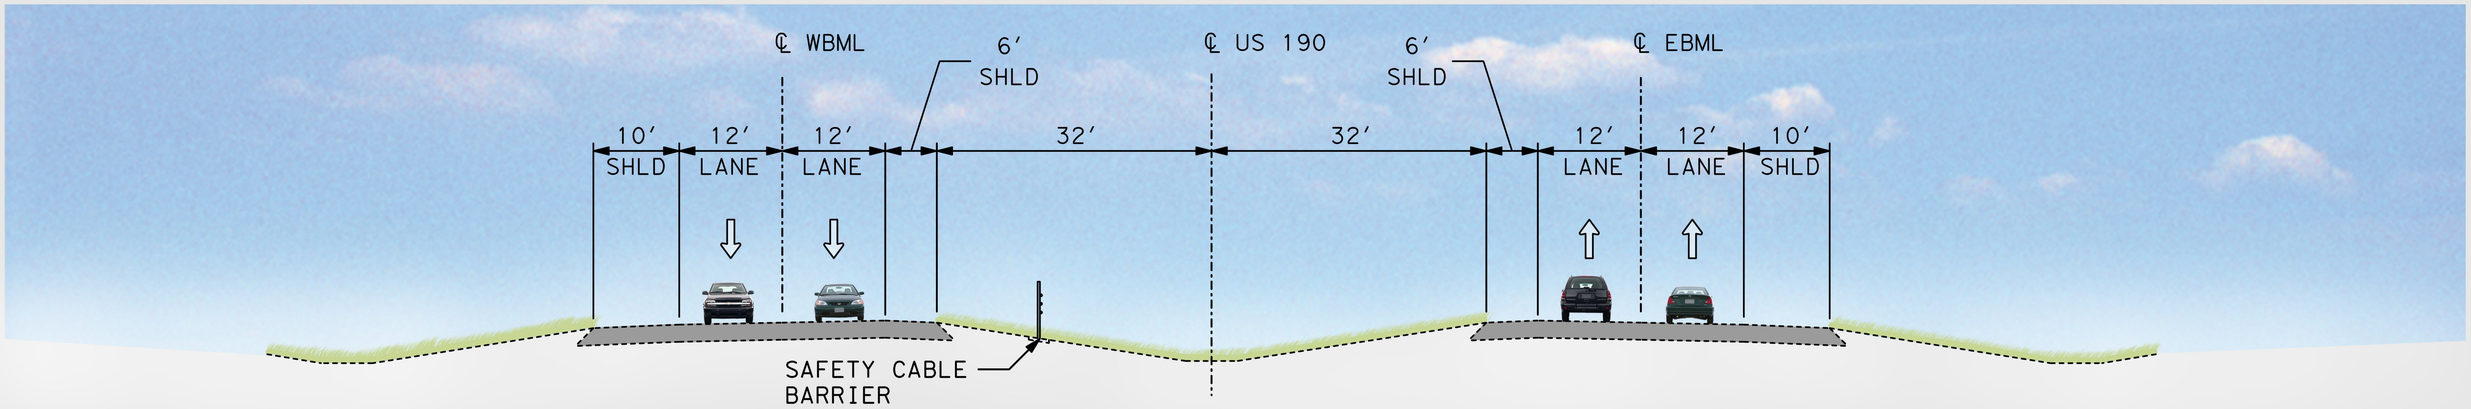

Existing US 190 Main Lane Typical Section

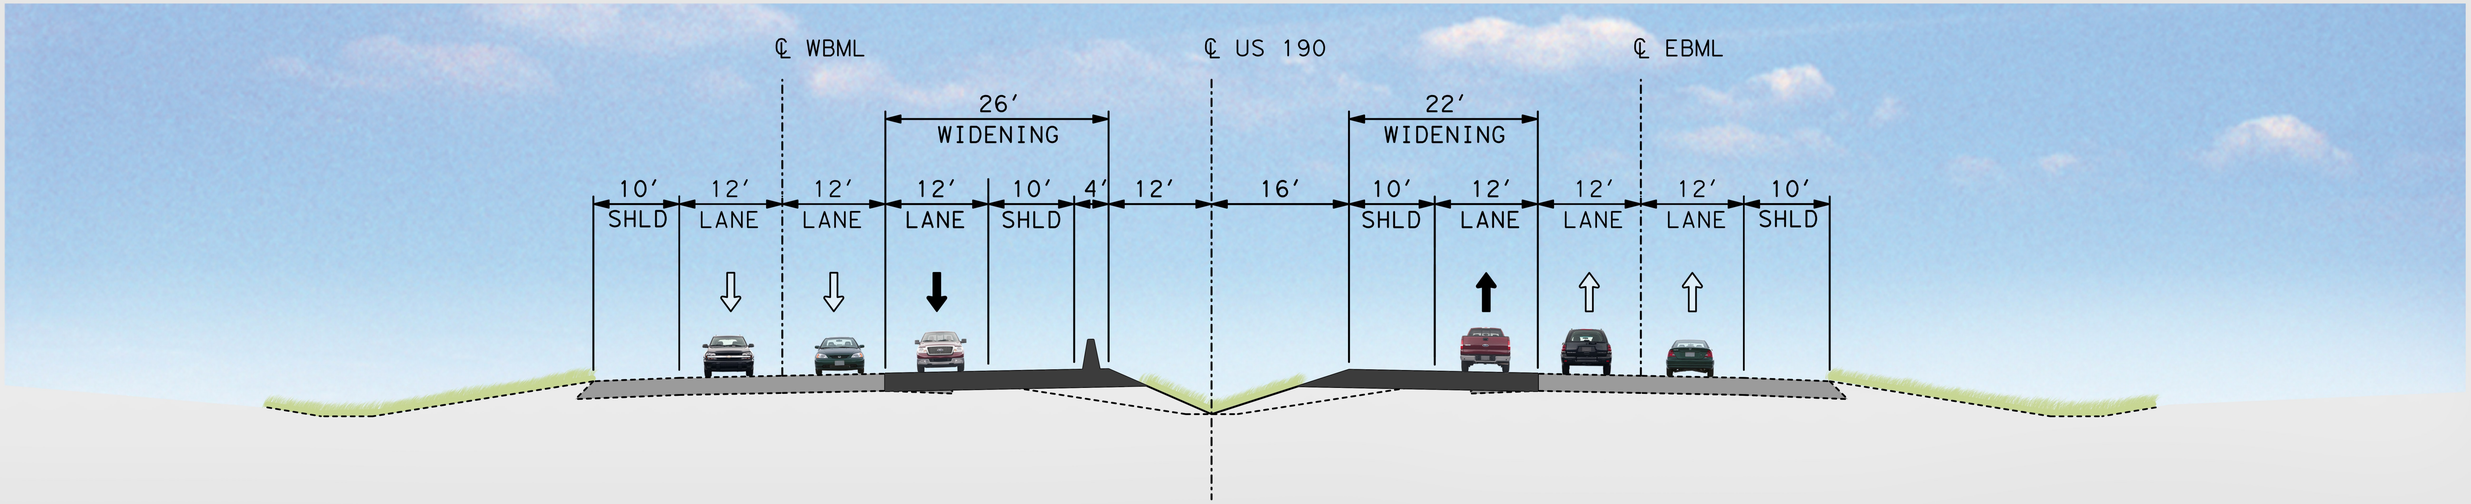

Proposed US 190 Main Lane Typical Section

NOT TO SCALE