$USER$
$SCALE$

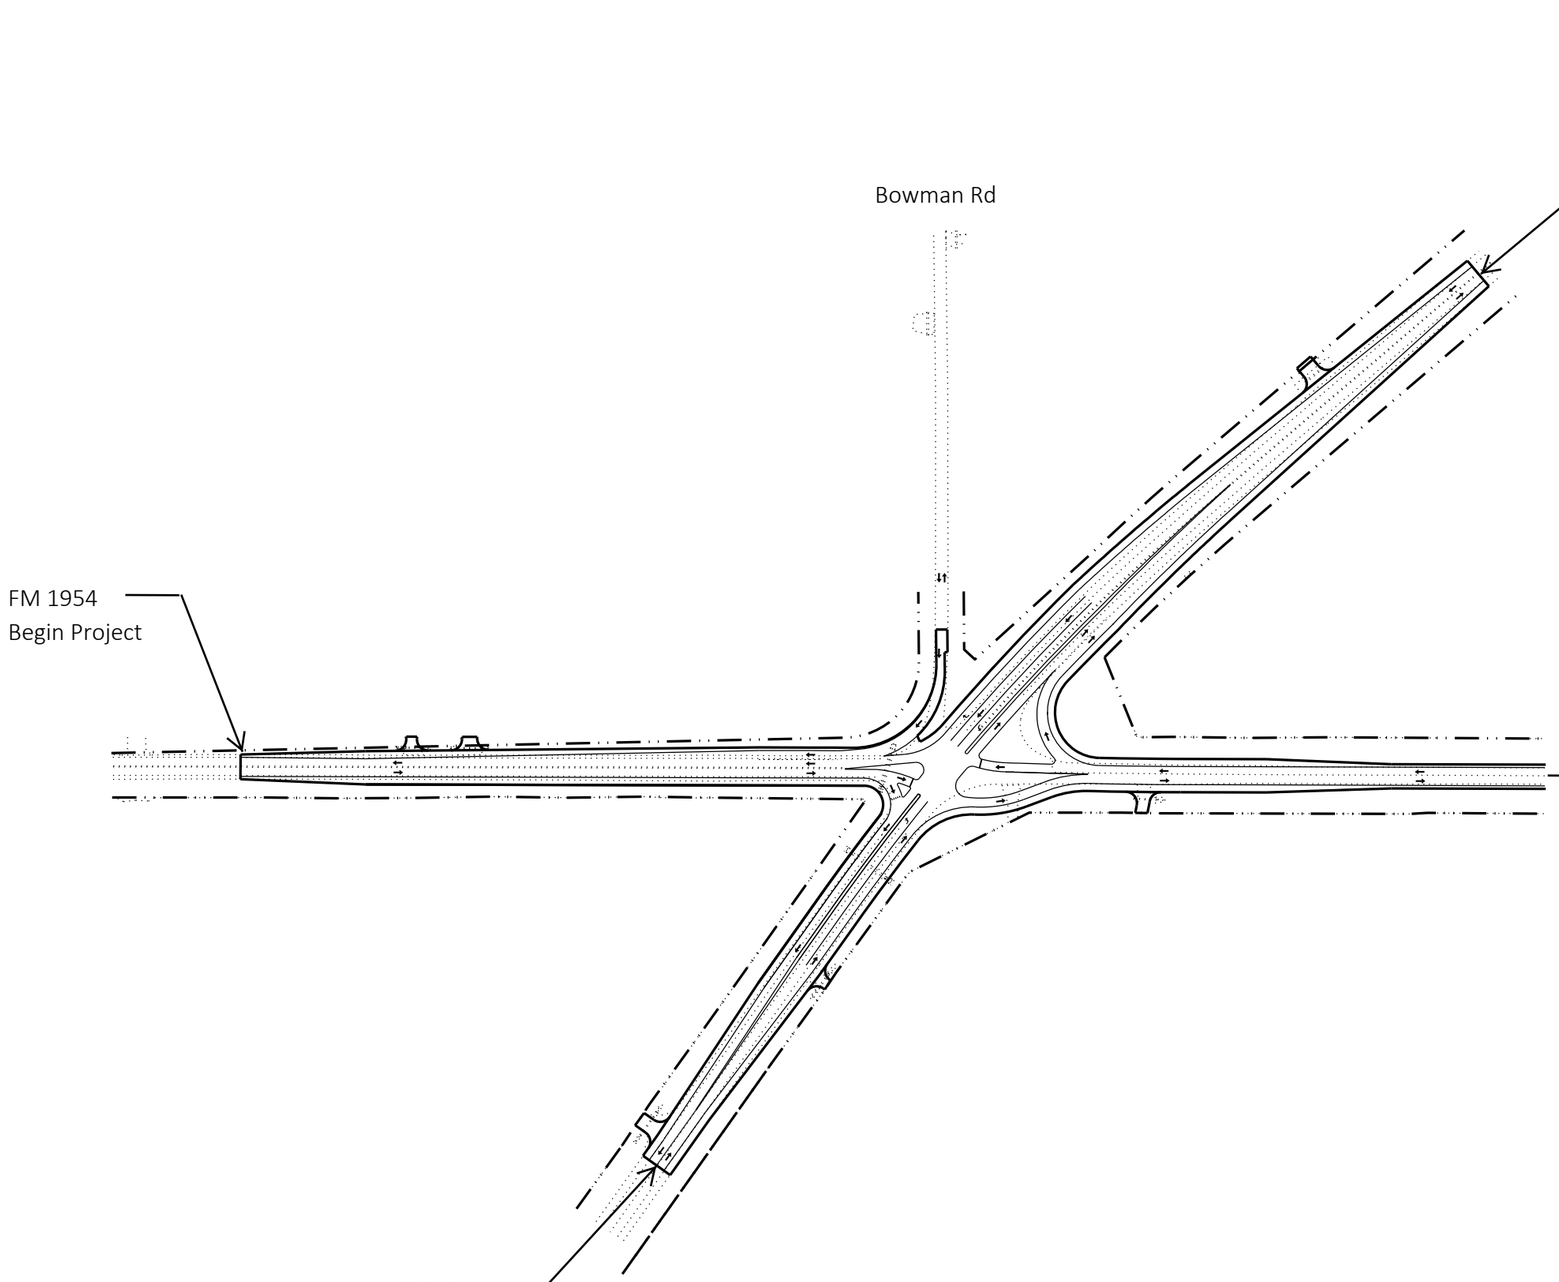

FREESE AND NICHOLS, INC.
TEXAS REGISTERED ENGINEERING FIRM F-2144

FREESE AND NICHOLS
10431 Morado Circle, Suite 300
Austin, Texas 78759
Phone - (512) 617-3100
Fax - (512) 617-3101
Web - www.freese.com

Texas Department of Transportation
©$YEAR$

FM 1954/SH 79
INTERSECTION LAYOUT

DESIGN	FED. RD. DIV. NO.	STATE AID PROJECT NO.		HIGHWAY NO.
	6	FPN		FM 1954
GRAPHICS	STATE	DISTRICT	COUNTY	SHEET NO.
CHECK	TEXAS	DST	CTY	
CHECK	CONTROL	SECTION	JOB	
	C	S	J	

$DATE$
$FILE$

$ACCOUNT$ Date:$DATE$ User:$USER$ File:$FILEL$ $FILES$