ROLL 1 of 3

Texas Department of Transportation

WICHITA FALLS DISTRICT
MICHAEL D. BEAVER, P.E.
DISTRICT ENGINEER

PUBLIC MEETING SCHEMATIC
SEPTEMBER 22, 2020

US 82
FROM WICHITA/ARCHER COUNTY LINE
TO FM 369

CSJ: 0156-04-114
PROJECT LENGTH = 5.98 MILES
ROADWAY = 5.97 MILES
BRIDGE = 0.01 MILES

WICHITA COUNTY

CONSTRUCTION (P): ROADWAY WIDENING OF US 82 FROM WICHITA/ARCHER COUNTY LINE TO FM 369.

CONSULTING (P): ORIGINAL TRAFFIC STRUCTURE WIDENING, SIGNING AND PAVEMENT MARKINGS.

FUNCTIONAL CLASS: RURAL PRINCIPAL ARTERIAL

DESIGN SPEED: 70 MPH
POSTED SPEED: 70 MPH
ADT: 7,000
ADT AND CONSTRUCTION (P): 8,000

LEGEND

- PROPERTY LINE (ACQ DATA)
- EXISTING CONTOUR
- EXISTING FLOWLINE
- EXISTING TREE
- EXISTING CULVERT
- BURIED TELEPHONE
- BURIED WATER
- BURIED UNDERGROUND GAS
- WATER WELL
- EXISTING PAVEMENT
- PROPOSED PAVEMENT
- PROPOSED EXISTING PAVEMENT
- EXISTING RIGHT OF WAY
- PROPOSED RIGHT OF WAY
- EXISTING STRUCTURE
- PROPOSED BRIDGE STRUCTURE
- UTILITY POLE
- LIGHT POLE
- GUY POLE
- SIGNAL JUNCTION BOX
- BURIED ELECTRICAL
- WATER VALVE
- WATER METER
- TELEPHONE JUNCTION BOX

ROLL 1 OF 3

SHEET INDEX:

ROLL 1: TYPICAL SECTIONS
ROLL 1: BEGIN PROJECT TO E. OF OLD STATE ROAD
ROLL 2: E. OF OLD STATE ROAD TO W. OF CLYDE MORGAN RD.
ROLL 3: W. OF CLYDE MORGAN RD. TO END PROJECT

Kimley»Horn

THESE PLANS WERE PREPARED UNDER THE DIRECTION OF THE FOLLOWING ENGINEER(S) AND THEY ARE APPROVED FOR THE TEXAS DEPARTMENT OF TRANSPORTATION.

JOHNNY WAYNE BRANCH, P.E. 102551
KIMLEY-HORN AND ASSOCIATES, INC.
TBPE FIRM NO. F-928

©2020 by Texas Department of Transportation; all rights reserved.

TYPICAL SECTIONS

(NTS)

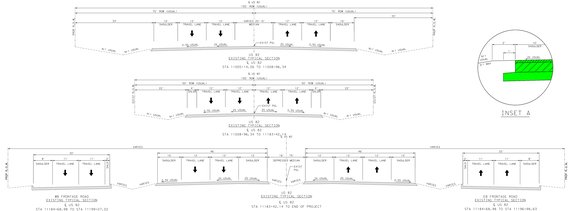

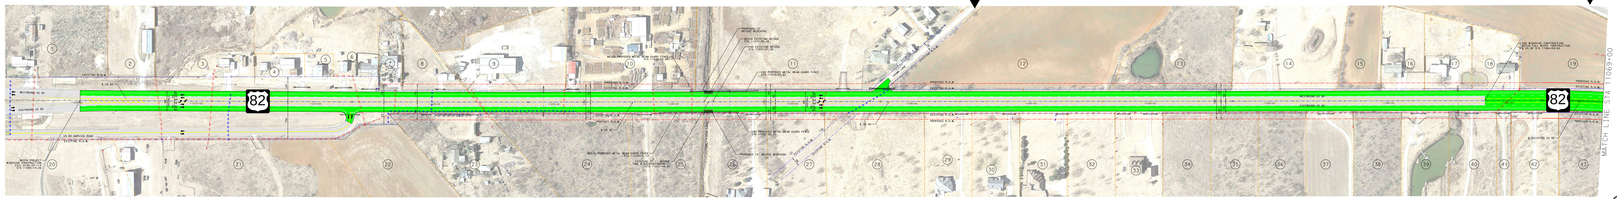

PARCEL NUMBER ID	PROPERTY OWNER
1	NEELY BILLY F ETUX MARGARET
2	MOSS DAVID
3	BOWMAN MARY ELLA
4	MENASCO JAY
5	PITTMAN RODNEY
6	OGERLY SHANNON L

PARCEL NUMBER ID	PROPERTY OWNER
7	BARRA HUGO & ROSELINDA
8	MENASCO JAY
9	DEER CREEK VENTURES LLC
10	RODRIGUEZ CARLOS
11	SHANKS PHILLIP DOYLE & THELMA L
12	BROWN FAMILY TRUST

PARCEL NUMBER ID	PROPERTY OWNER
13	DYER BARRY
14	BROOKING MORGAN D & CHRISTINE
15	BROWN FAMILY TRUST
16	TWILLIGEAR TONY VIRGIL JR
17	MCWHORTER COLE P ETUX STEPHANIE D

PARCEL NUMBER ID	PROPERTY OWNER
18	BETTINGER RUSSELL J ETUX DANA S
19	BROWN FAMILY TRUST
20	RITTER JERRY LYNN
21	RITTER JERRY LYNN
22	RITTER JERRY LYNN
23	ACUNA SUZE

PARCEL NUMBER ID	PROPERTY OWNER
24	STONE T H
25	DOWD PHILLIP E ETUX ANGELA
26	MARTEN GARY D & PAMELA J
27	MARTEN GARY D & PAMELA J
28	CHOATE MARSHALL LA MONT
	ETUK KIMBERLY

PARCEL NUMBER ID	PROPERTY OWNER
29	RODRIGUEZ JUAN CARLOS
30	JAKUBOWSKI THOMAS WILLIAM
	ETUK REBECCA A
31	MASON RICKEY ETUK TRAYE
32	MASON RICKEY ETUK TRAYE
33	LEE KENNETH W & CHERYL S

PARCEL NUMBER ID	PROPERTY OWNER
34	AV LTD JOAN MILLER INVESTMENTS INC
35	ANDERSON BRANDON C ETUX JENNIFER L
36	CURE CODY W ETUX ALICIA L
37	CURE CODY W ETUX ALICIA L
38	DILLARD JENNIFER A JOHN
39	SCHRADER BRYAN J & COURTNEY L

PARCEL NUMBER ID	PROPERTY OWNER
40	MOSS CLAYTON
41	BARNESS JIMMY
42	MEZA JUAN CARLOS
43	FIELDS BROOKE A

Texas Department of Transportation

WICHITA FALLS DISTRICT
MICHAEL D. BEAVER, P.E.
DISTRICT ENGINEER

PUBLIC MEETING SCHEMATIC
SEPTEMBER 22, 2020

US 82
FROM WICHITA/ARCHER COUNTY LINE
TO FM 369

CSJ: 0156-04-114
PROJECT LENGTH = 5.98 MILES
ROADWAY = 5.97 MILES
BRIDGE = 0.01 MILES

WICHITA COUNTY

CONSTRUCTION (P): ROADWAY WIDENING OF US 82 FROM WICHITA/ARCHER COUNTY LINE TO FM 369.

CONSULTING (P): ORIGINAL TRAFFIC STRUCTURE WIDENING, SIGNING AND PAVEMENT MARKINGS.

FUNCTIONAL CLASS: RURAL PRINCIPAL ARTERIAL

DESIGN SPEED: 70 MPH
POSTED SPEED: 70 MPH
ADT: 7,000
ADT AND CONSTRUCTION (P): 8,000

LEGEND

- PROPERTY LINE (ACQ DATA)
- EXISTING CONTOUR
- EXISTING FLOWLINE
- EXISTING TREE
- EXISTING CULVERT
- BURIED TELEPHONE
- BURIED WATER
- BURIED UNDERGROUND GAS
- WATER WELL
- EXISTING PAVEMENT
- PROPOSED PAVEMENT
- PROPOSED EXISTING PAVEMENT
- EXISTING RIGHT OF WAY
- PROPOSED RIGHT OF WAY
- EXISTING STRUCTURE
- PROPOSED BRIDGE STRUCTURE
- UTILITY POLE
- LIGHT POLE
- GUY POLE
- SIGNAL JUNCTION BOX
- BURIED ELECTRICAL
- WATER VALVE
- WATER METER
- TELEPHONE JUNCTION BOX

ROLL 1 OF 3

SHEET INDEX:

ROLL 1: TYPICAL SECTIONS
ROLL 1: BEGIN PROJECT TO E. OF OLD STATE ROAD
ROLL 2: E. OF OLD STATE ROAD TO W. OF CLYDE MORGAN RD.
ROLL 3: W. OF CLYDE MORGAN RD. TO END PROJECT

Kimley»Horn

THESE PLANS WERE PREPARED UNDER THE DIRECTION OF THE FOLLOWING ENGINEER(S) AND THEY ARE APPROVED FOR THE TEXAS DEPARTMENT OF TRANSPORTATION.

JOHNNY WAYNE BRANCH, P.E. 102551
KIMLEY-HORN AND ASSOCIATES, INC.
TBPE FIRM NO. F-928

©2020 by Texas Department of Transportation; all rights reserved.