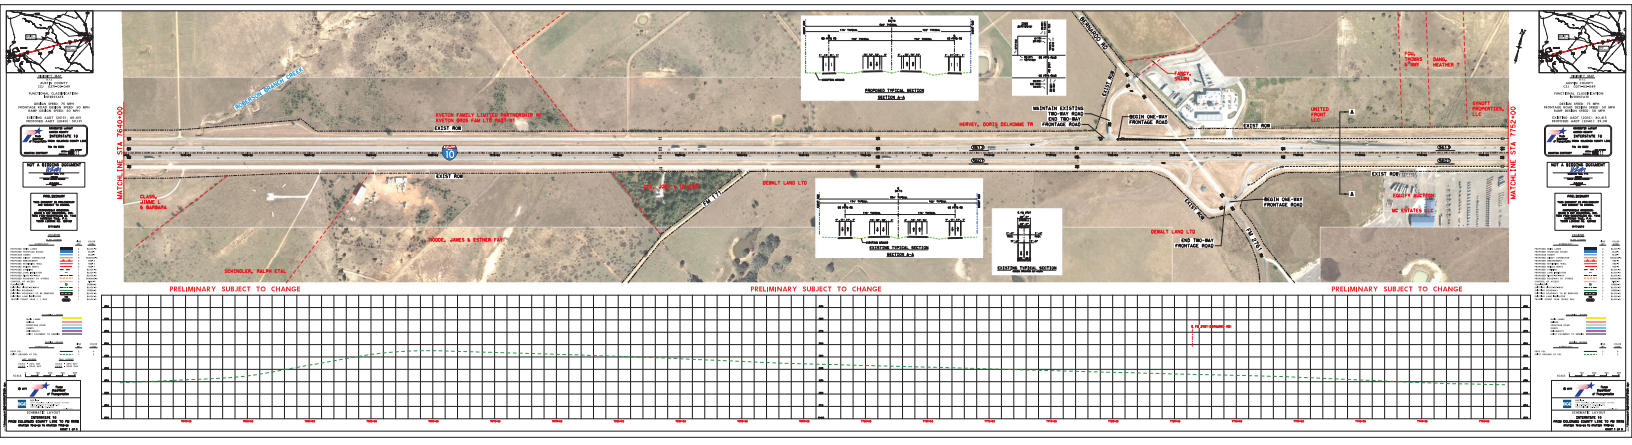
MATCHLINE STA. 7640+00
MATCHLINE STA. 7752+00
EXISTING ROW
EXIST ROW
PROPOSED TYPICAL SECTION
SECTION A-A
EXISTING TYPICAL SECTION
SECTION A-A
MAINTAIN EXISTING TWO-WAY ROAD
END TWO-WAY FRONTAGE ROAD
BEGIN ONE-WAY FRONTAGE ROAD
END TWO-WAY FRONTAGE ROAD
BEGIN ONE-WAY FRONTAGE ROAD
EXISTING BRIDGE
EXISTING BRIDGE
EXISTING BRIDGE

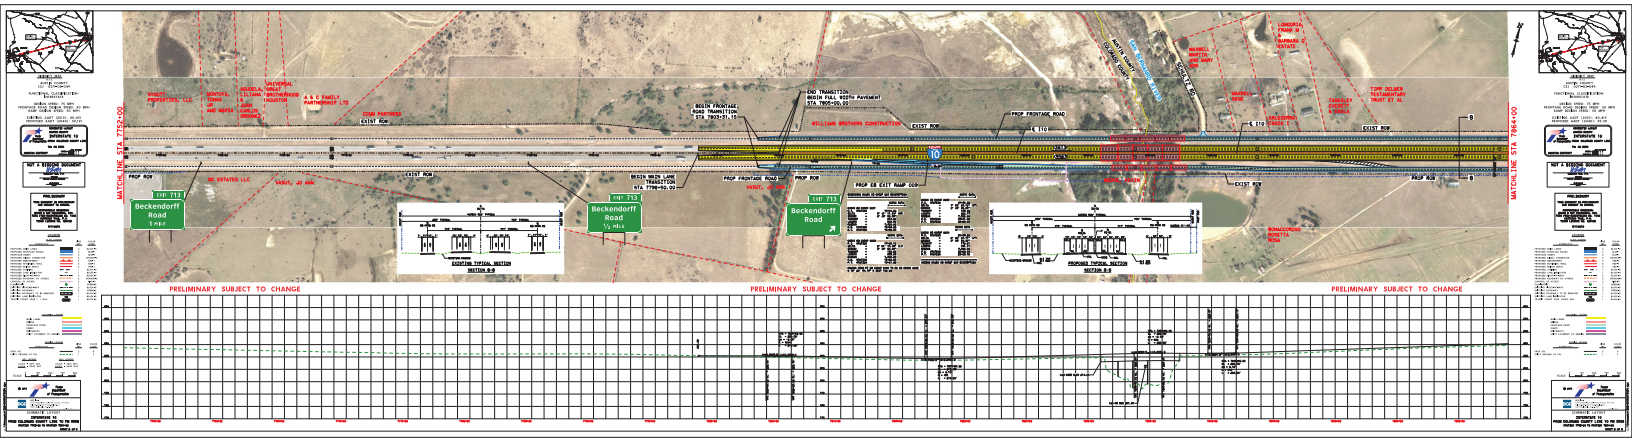
MATCHLINE STA. 7752+00
MATCHLINE STA. 7664+00
Beckendorff Road 5 mi.
Beckendorff Road ½ mi.
Beckendorff Road
EXIST 713
EXIST 10
PROP FRONTAGE ROAD
EXIST ROW
PROP ROW
BEGIN FRONTAGE ROAD TRANSITION STA. 7803+31.15
END TRANSITION BEGIN FULL WIDTH PAVEMENT STA. 7805+00.00
BEGIN WIDEN LANE TRANSITION STA. 7798+00.00
PROP EB EXIT RAMP
WILLIAMS BROTHERS CONSTRUCTION
NE ESTATES, LLC
EXISTING TYPICAL SECTION
SECTION B-B
PROPOSED TYPICAL SECTION
SECTION B-B
SUNNYCREEK ACRES ROAD
PRELIMINARY SUBJECT TO CHANGE
PRELIMINARY SUBJECT TO CHANGE
PRELIMINARY SUBJECT TO CHANGE

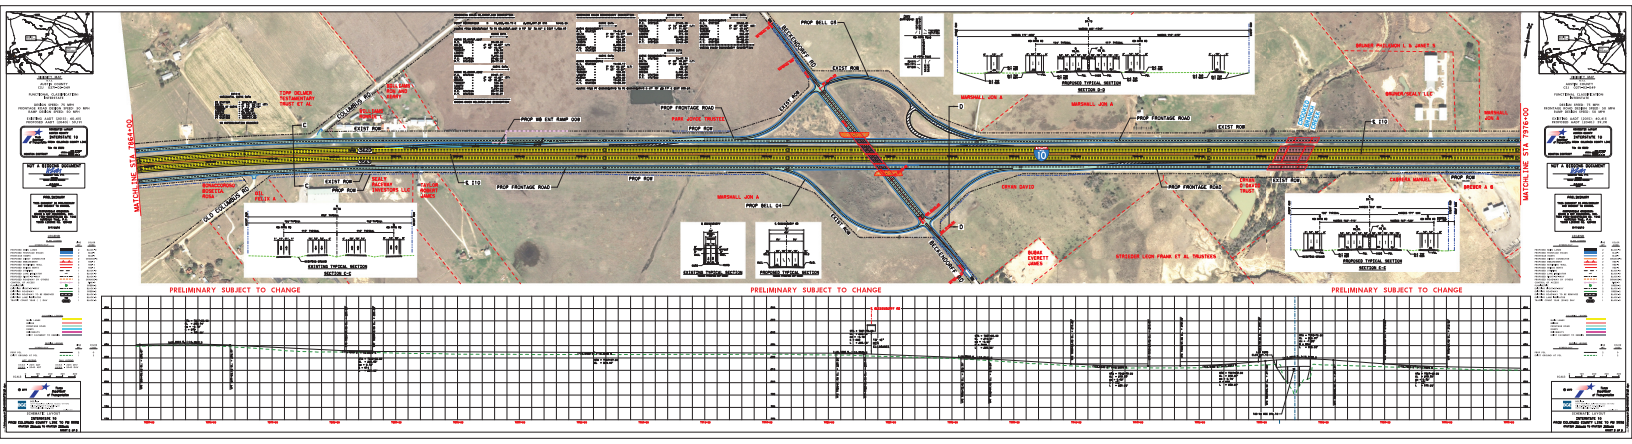
PRELIMINARY SUBJECT TO CHANGE
PRELIMINARY SUBJECT TO CHANGE
PRELIMINARY SUBJECT TO CHANGE
MATCHLINE STA 1764+00
MATCHLINE STA 1774+00
PROP BELL 05
PROP BELL 04
EXIST ROW
PROP ROW
PROP FRONTAGE ROAD
PROP NB EXIT RAMP 009
COLUMBIA RD
GLEN DR
EXISTING TYPICAL SECTION
PROPOSED TYPICAL SECTION
SECTION B-B
SECTION C-C
SECTION D-D
MARSHALL JON A
BRUNER TRUSTEE L & JANET S
BRUNER/SEALY LLC
CARRERA MANUEL &
CRYSTAL STONE TRUST
STRISSER LION FRANK ET AL TRUSTEES
BLANK EVERETT JAMES
TOMP CELIACH TESTAMENTARY TRUST ET AL
RAMP D

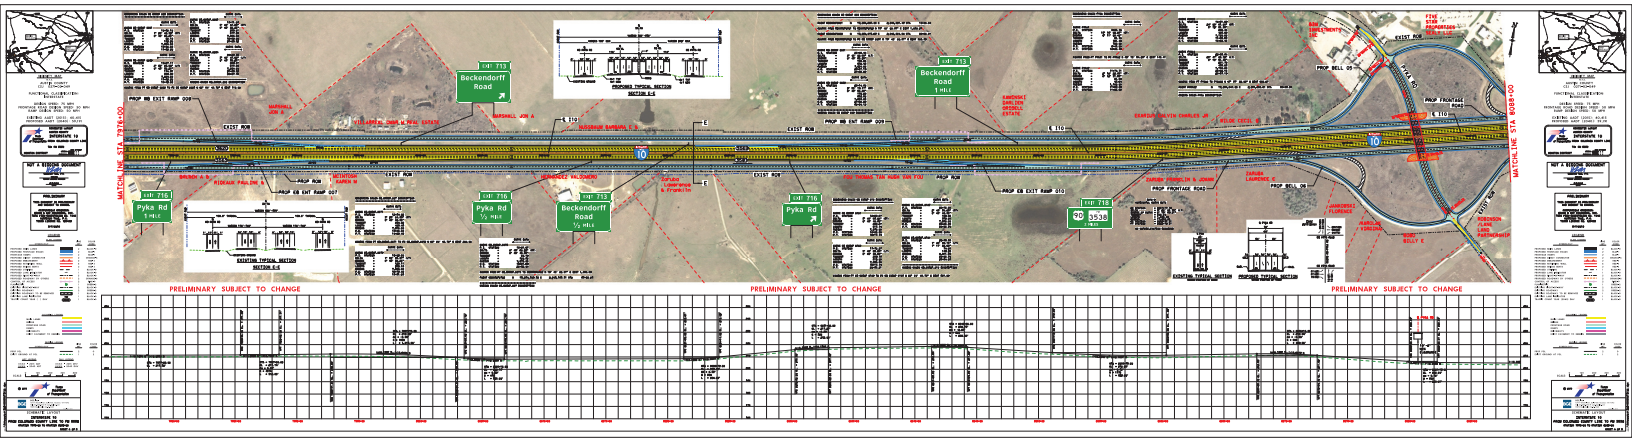
EXIT 716
Pyka Rd
1 MILE
EXIT 715
Beckendorff Road
1 MILE
EXIT 714
Pyka Rd
½ MILE
EXIT 713
Beckendorff Road
½ MILE
EXIT 712
Pyka Rd
EXIT 711
5538
FM
10
EXISTING TYPICAL SECTION
SECTION E-E
PROPOSED TYPICAL SECTION
SECTION E-E
MATCHLINE STA 7974+00
MATCHLINE STA 8080+00
PRELIMINARY SUBJECT TO CHANGE
PRELIMINARY SUBJECT TO CHANGE
PRELIMINARY SUBJECT TO CHANGE

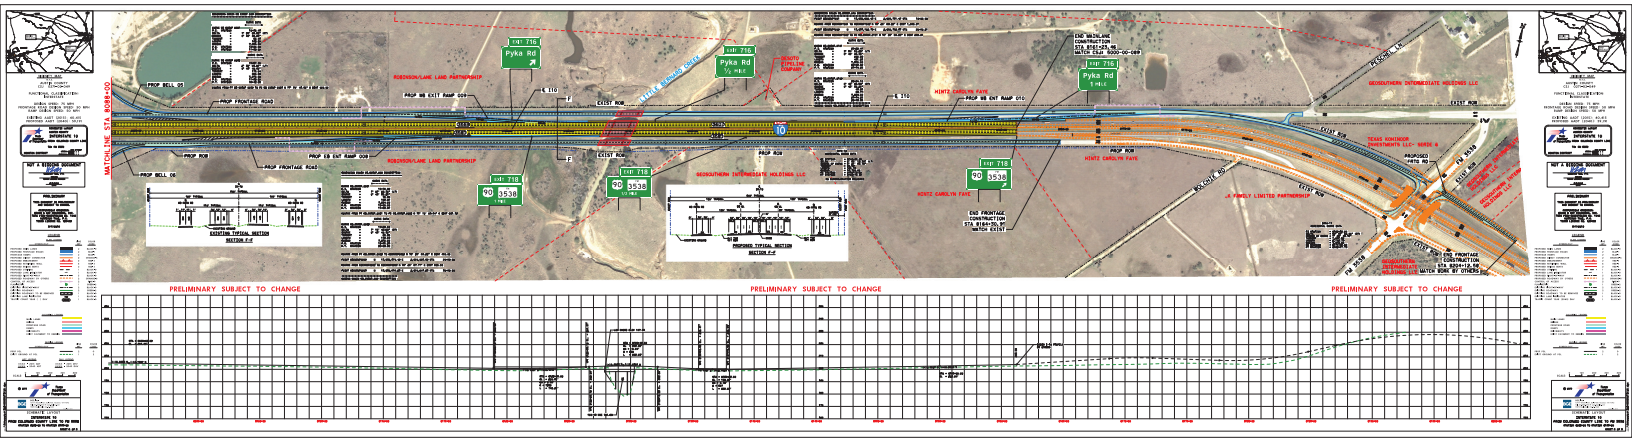
PRELIMINARY SUBJECT TO CHANGE
PRELIMINARY SUBJECT TO CHANGE
PRELIMINARY SUBJECT TO CHANGE
MATCHLINE STA 8089+00
Pyka Rd
FM 3538
ROBINSON/LANE LAND PARTNERSHIP
SEQUOIA PIPELINE COMPANY
HINTZ CAROLYN FAYE
SEQUOIA SOUTHERN INTERMEDIATE HOLDINGS LLC
TEXAS CORRIDOR INVESTMENTS LLC- SERIES A
J.E. FAMILY LIMITED PARTNERSHIP
PROP BELL OF
PROP FRONTAGE ROAD
PROP MB EXIT RAMP 009
PROP EB EXIT RAMP 008
PROP ROB
EXIST ROB
PROPOSED HMS RD
EXISTING TYPICAL SECTION
SECTION F-F
PROPOSED TYPICAL SECTION
SECTION F-F
END FRONTAGE CONSTRUCTION STA 8184+34.97 MATCH EXIST
END MAINLINE CONSTRUCTION STA 8214+00.00 MATCH EXIST
BEGIN FRONTAGE CONSTRUCTION STA 8091+16.54 MATCH EXIST
MATCH WORK BY OTHERS

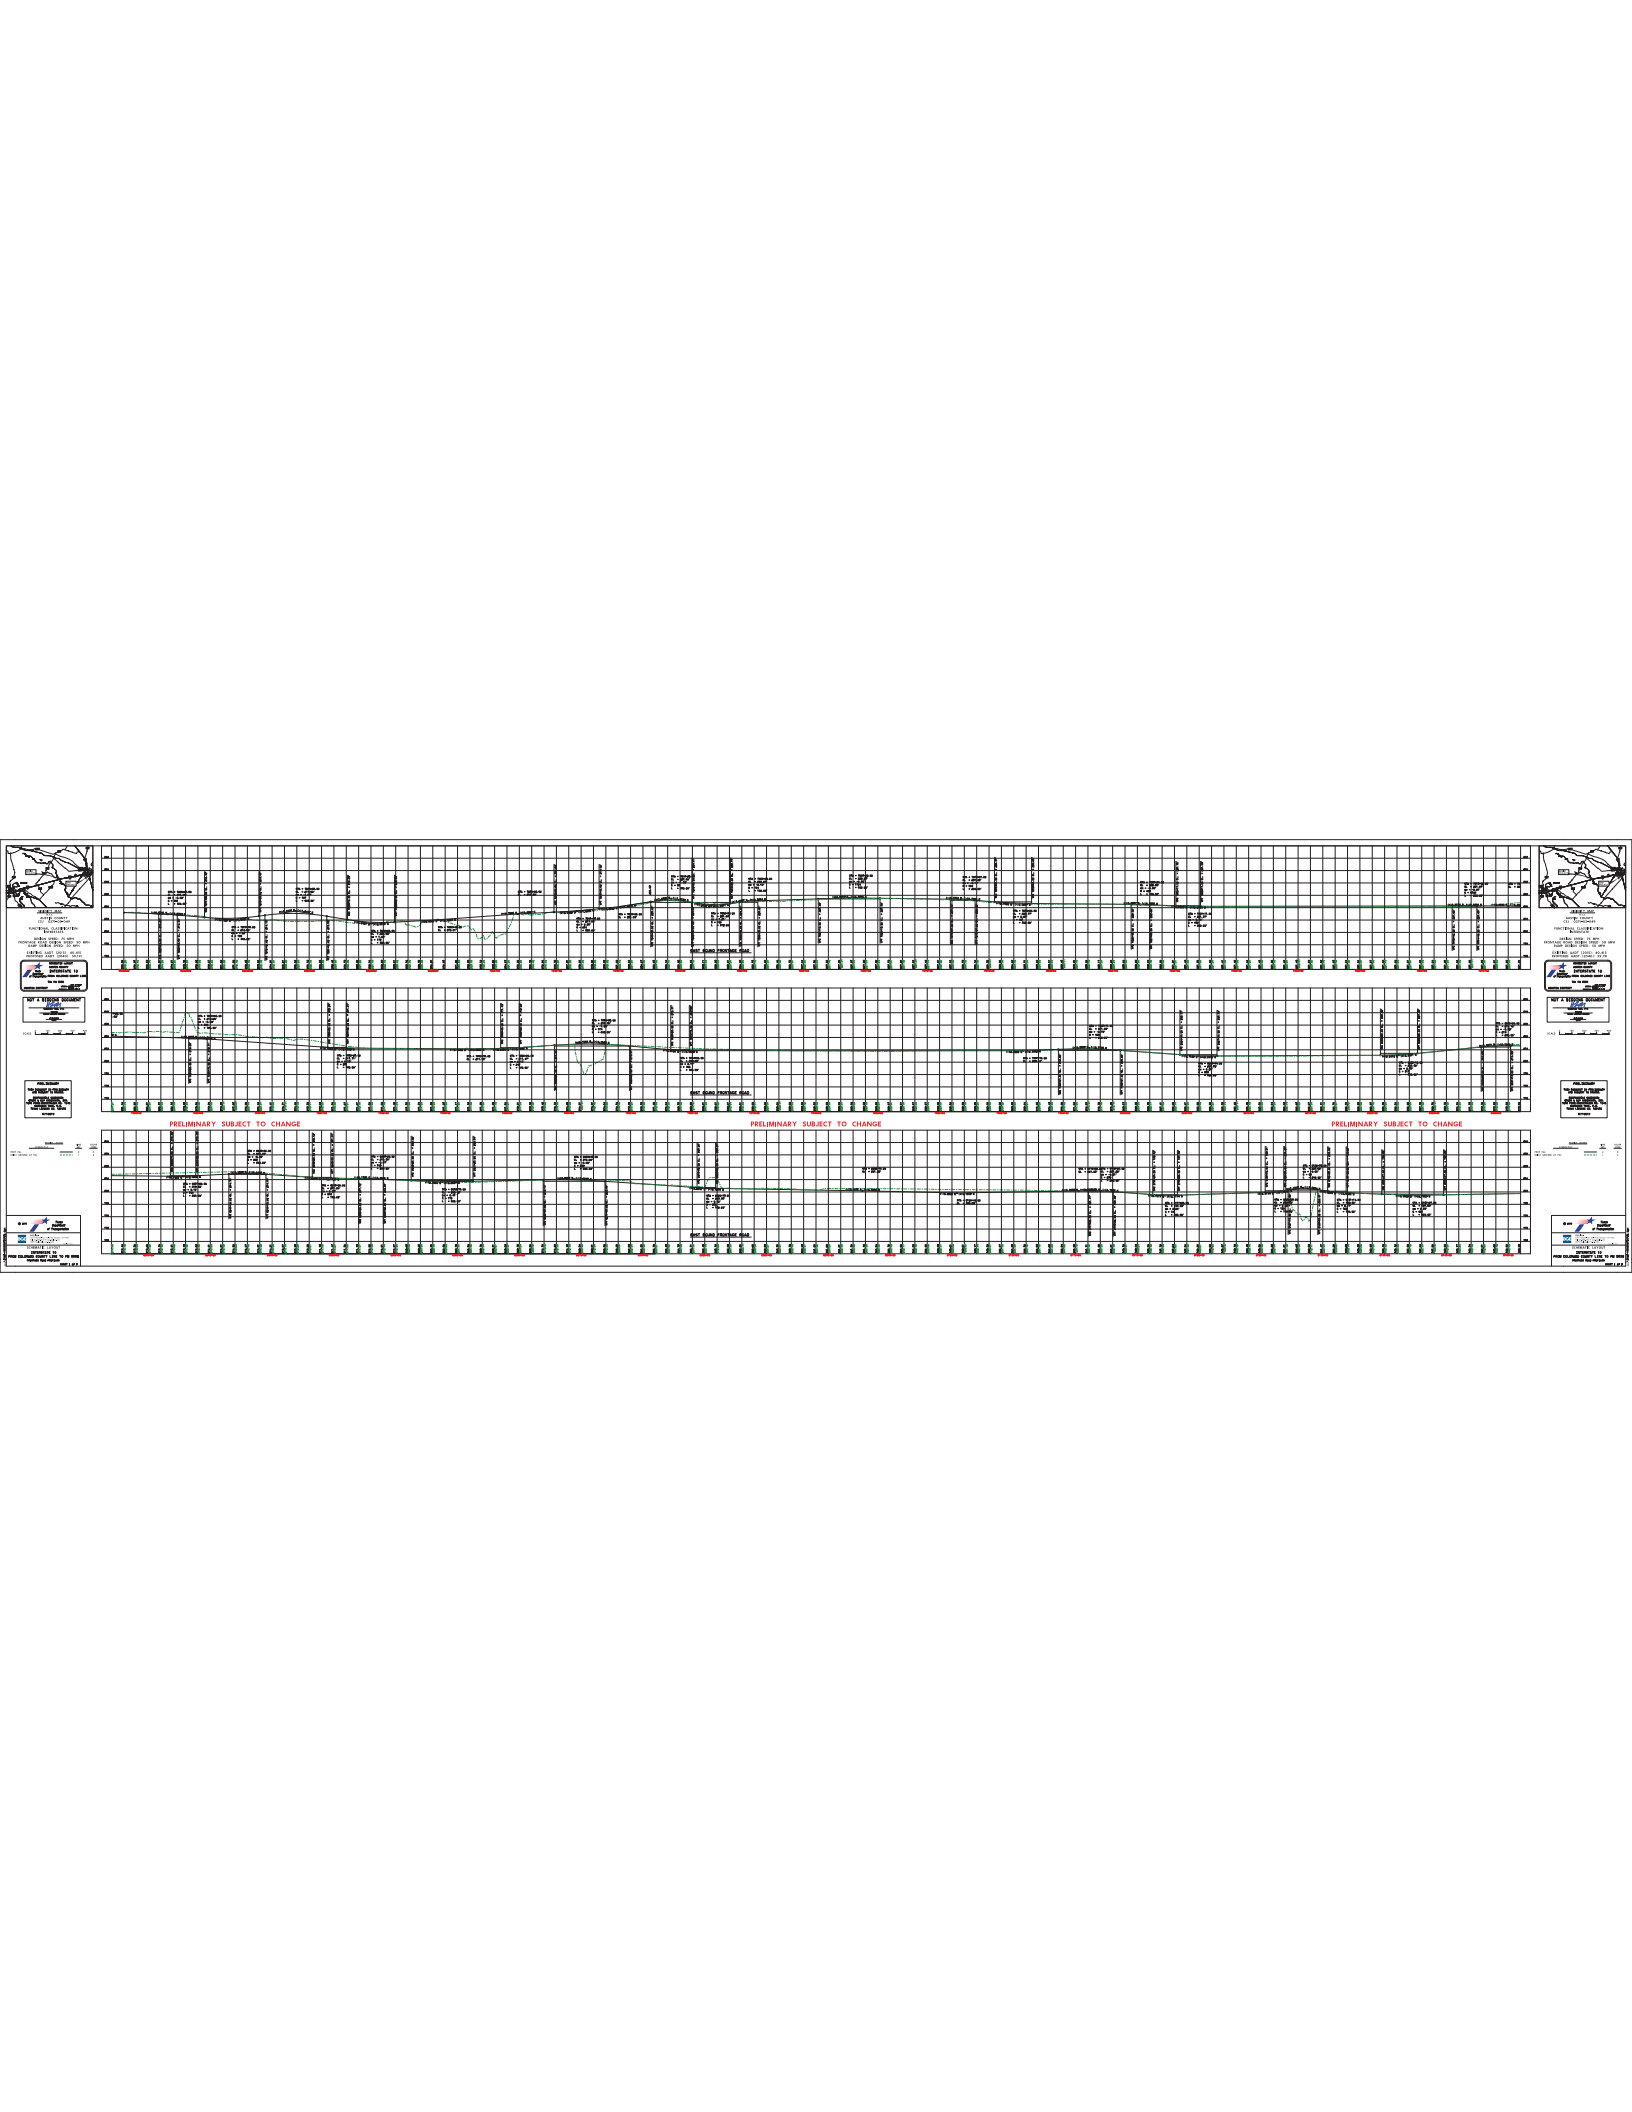
PRELIMINARY SUBJECT TO CHANGE
PRELIMINARY SUBJECT TO CHANGE
PRELIMINARY SUBJECT TO CHANGE

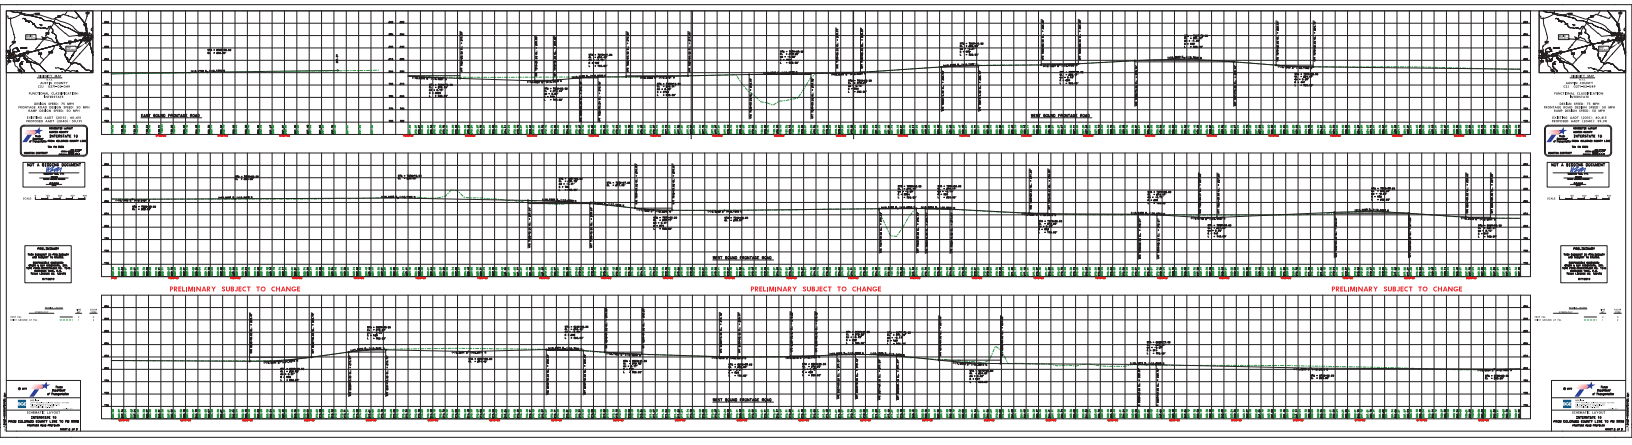

PRELIMINARY SUBJECT TO CHANGE

PRELIMINARY SUBJECT TO CHANGE

PRELIMINARY SUBJECT TO CHANGE

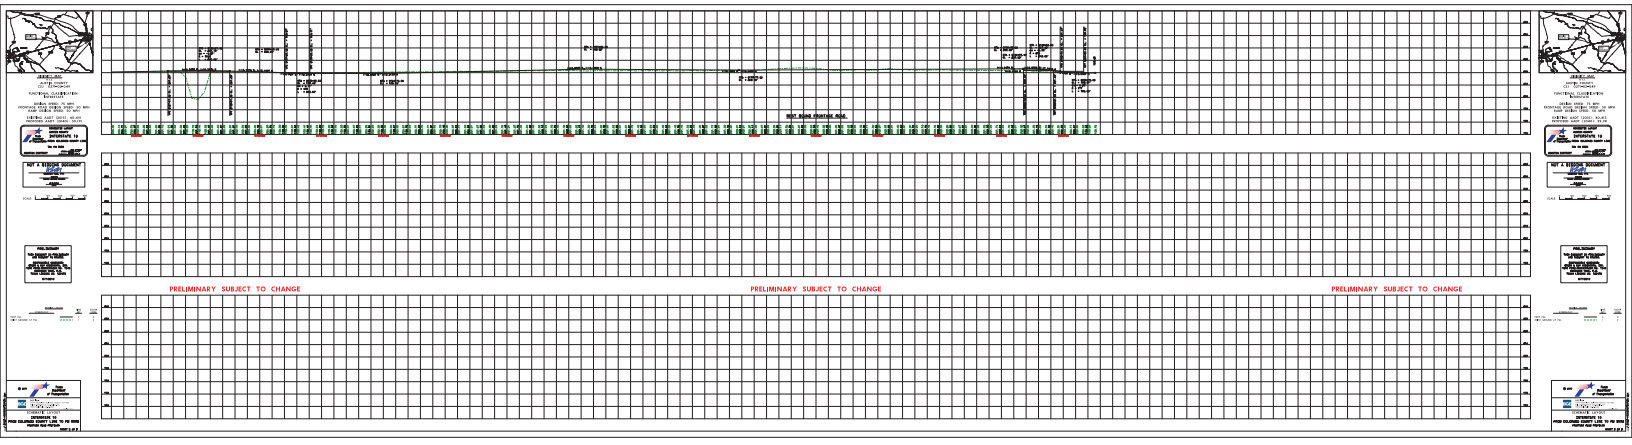

PRELIMINARY SUBJECT TO CHANGE

PRELIMINARY SUBJECT TO CHANGE

PRELIMINARY SUBJECT TO CHANGE

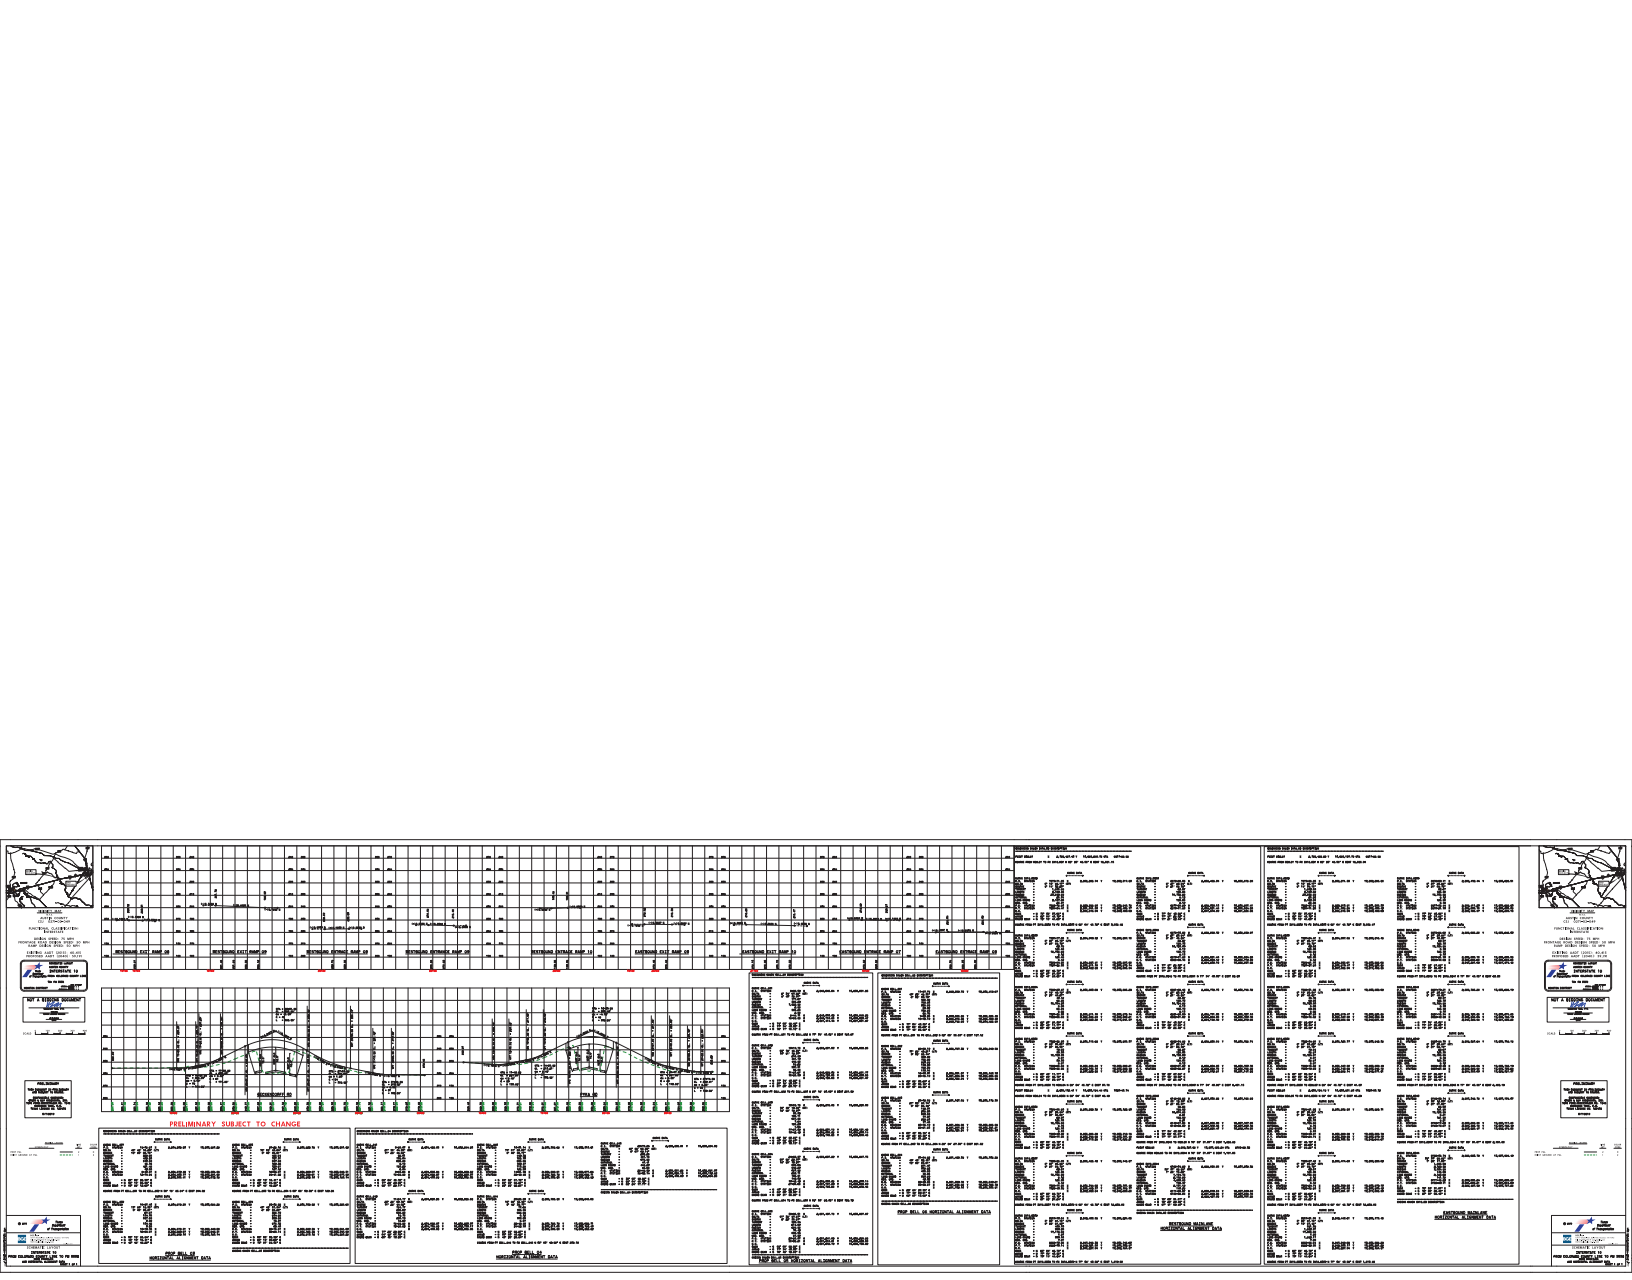

PRELIMINARY SUBJECT TO CHANGE