THOMPSON'S OILFIELD

FORT BEND COUNTY

BRAZORIA COUNTY

OYSTER CREEK

PROP ROW

PROP ROW

BRAZOS RIVER

COW LAKE

FM 521

BIG CREEK DIVERSION CHANNEL

SAWMILL RD

BRAZOS BEND
STATE PARK

TEXAS DEPARTMENT
OF CRIMINAL JUSTICE
DARRINGTON UNIT

PRELIMINARY SUBJECT TO CHANGE

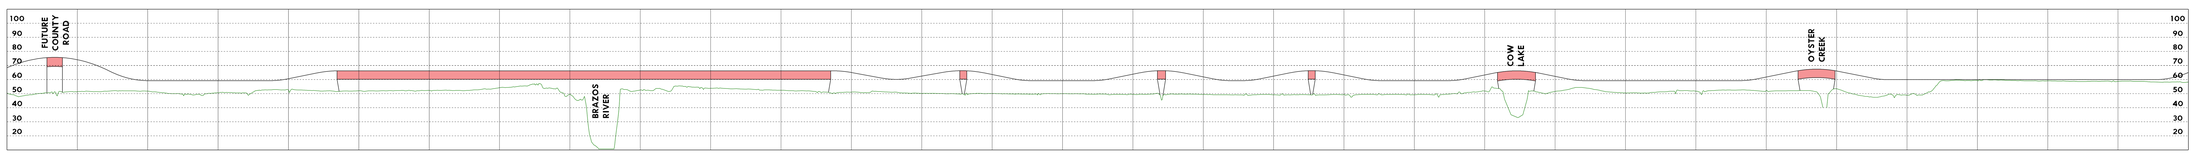

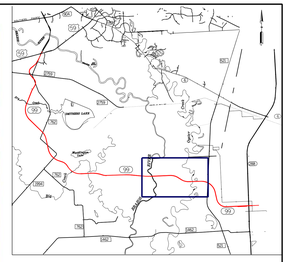

PLAN LEGEND
SYMBOLOGY

- MAIN LANES
- FRONTAGE ROADS / RAMPS
- BRIDGES
- DIRECT CONNECTOR
- SCHOOLS
- INDUSTRIAL DEVELOPMENT
- PARKS
- PRISON
- FLOOD PLAIN
- FLOODWAY

SCALE IN FEET
0 600 1200

IMAGE DATE: JAN-10

GRAND PARKWAY (SH 99)
SEGMENT C

SCHEMATIC LAYOUT

PUBLIC WORKSHOP, DEC. 6, 2012
SHEET 4 OF 5

TEXAS DEPARTMENT OF TRANSPORTATION

The Grand Parkway Association

BROWN & GAY ENGINEERS, INC.
TBPE REG. F-1046

ATKINS
TBPE REG. F-474