TEXAS DEPARTMENT
OF CRIMINAL JUSTICE
DARRINGTON UNIT

IOWA
COLONY

CR 54

CR 53

CR 48

SH 288

HAYES CREEK

CR 65

CR 63

CR 60

FM 521

SCHLUMBERGER

PRELIMINARY SUBJECT TO CHANGE

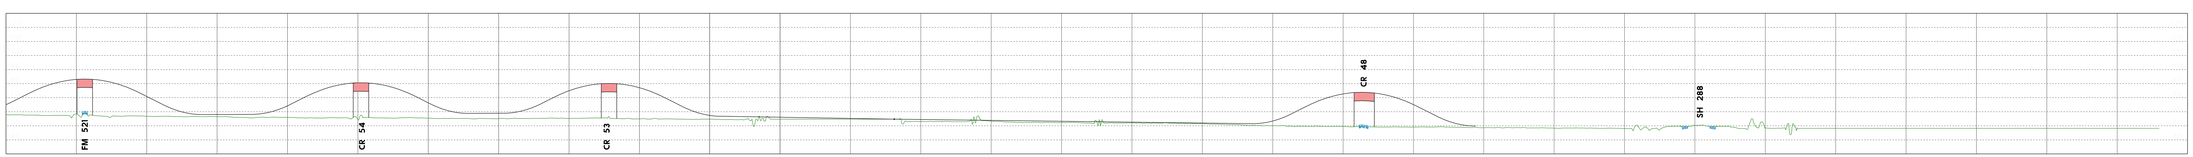

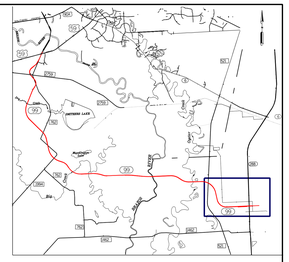

PLAN LEGEND
SYMBOLOGY

- MAIN LANES
- FRONTAGE ROADS / RAMPS
- BRIDGES
- DIRECT CONNECTOR
- SCHOOLS
- INDUSTRIAL DEVELOPMENT
- PARKS
- PRISON
- FLOOD PLAIN
- FLOODWAY

SCALE IN FEET
0 600 1200

IMAGE DATE: JAN-10

GRAND PARKWAY (SH 99)
SEGMENT C

SCHEMATIC LAYOUT

PUBLIC WORKSHOP, DEC. 6, 2012
SHEET 5 OF 5

TEXAS DEPARTMENT OF TRANSPORTATION
The Grand Parkway Association

BROWN & GAY ENGINEERS, INC.
TBPE REG. F-1046

ATKINS
TBPE REG. F-474

T:\Projects\GP&RC\GP&RC Schematics\Civil Files\schGP11.dgn 04-Dec-12 5:27:05 PM Mark