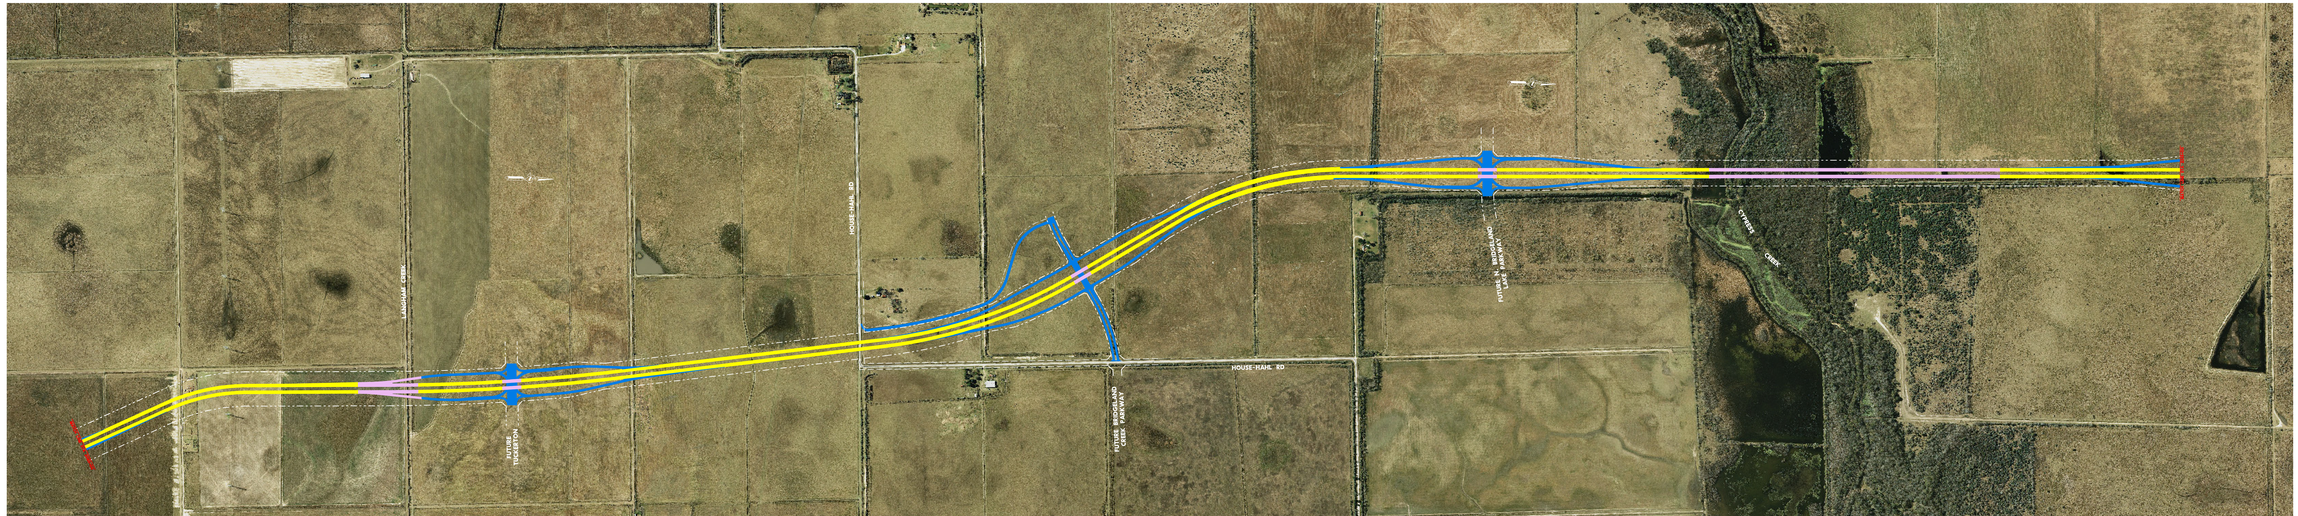

PRELIMINARY - SUBJECT TO CHANGE

PRELIMINARY - SUBJECT TO CHANGE

PRELIMINARY - SUBJECT TO CHANGE

PLAN LEGEND
SYMBOLOGY

- MAIN LANES
- FRONTAGE ROADS / RAMPS
- BRIDGES
- DIRECT CONNECTOR
- DEPRESSED SECTION

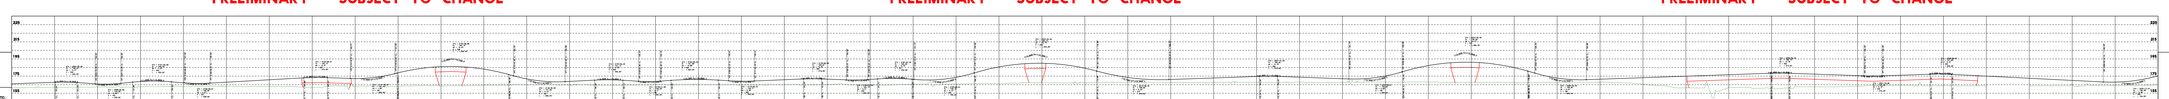

THIS SCHEMATIC IS AT A SCALE OF 1" = 100' IN ACCORDANCE WITH THE TEXAS DEPARTMENT OF TRANSPORTATION STANDARDS.

SCALE IN FEET

IMAGE DATE: JAN 2008

GRAND PARKWAY SEGMENT E
SH 105W/E TO US 290

TX-Jan-08

Brown & Gay Engineers, Inc.
Houston • Fort Bend • Austin • Tyler

THIS SCHEMATIC IS AT A SCALE OF 1" = 100' IN ACCORDANCE WITH THE TEXAS DEPARTMENT OF TRANSPORTATION STANDARDS.

SCALE IN FEET

GRAND PARKWAY SEGMENT E
SH 105W/E TO US 290

TX-Jan-08

Brown & Gay Engineers, Inc.
Houston • Fort Bend • Austin • Tyler