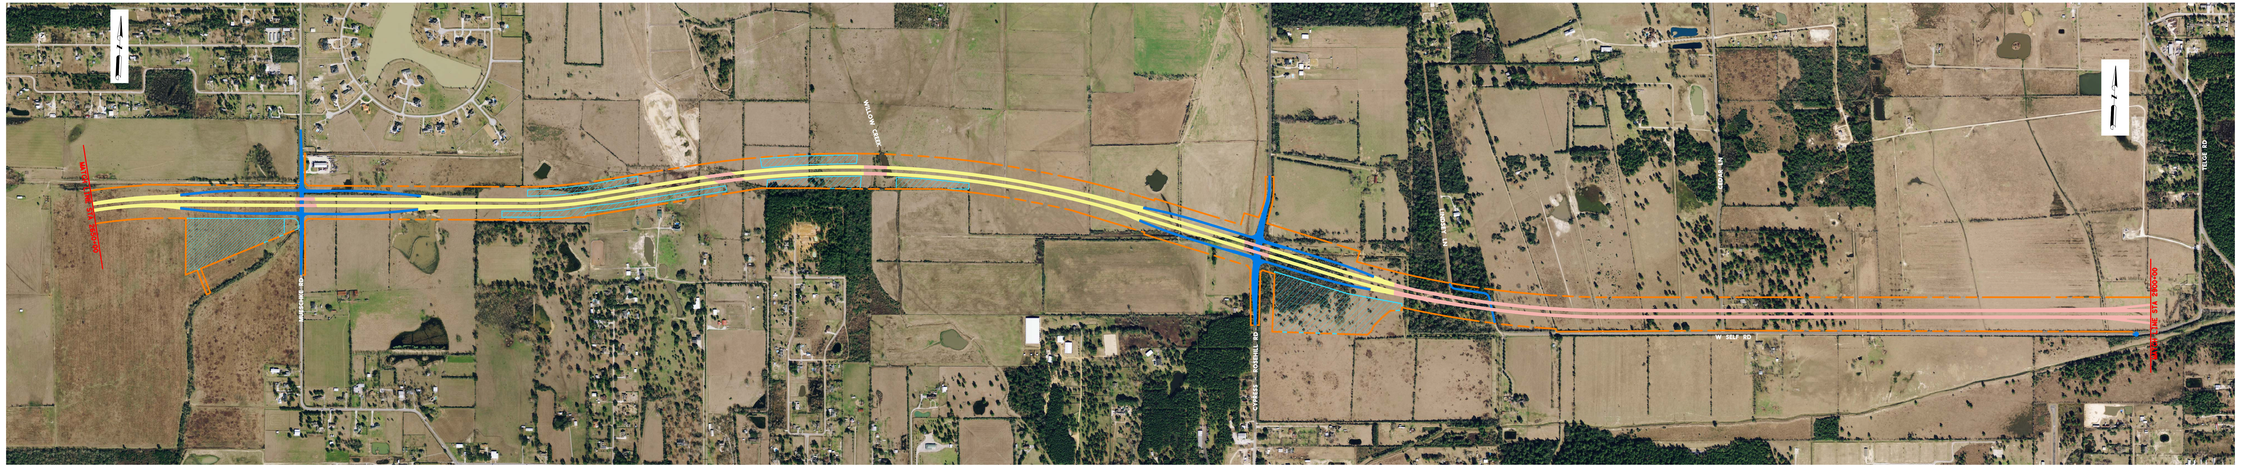


PLAN LEGEND
SYMBOLOGY

- MAIN LANES
- FRONTAGE ROADS / RAMPS
- BRIDGES
- DIRECT CONNECTOR
- EXISTING ROW
- PROPOSED ROW
- PROPOSED DETENTION PONDS

PRELIMINARY - SUBJECT TO CHANGE

PRELIMINARY - SUBJECT TO CHANGE

PRELIMINARY - SUBJECT TO CHANGE

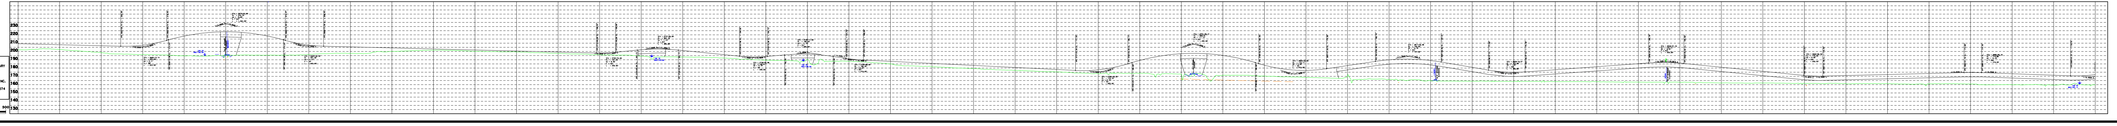

© 2012

Texas Department of Transportation

JACOBS

5995 ROGERDALE RD
HOUSTON, TX 77072-3495
832.351.7230
TBPE# F-2966

GRAND PARKWAY
SEGMENT F-1
US 290 TO SH 249

100% SUBMITTAL
THIS DOCUMENT IS PRELIMINARY AND SUBJECT TO CHANGE.
RESPONSIBLE CONTRACTOR
JACOBS ENGINEERING GROUP INC.
HOUSTON, TX 77072-3495
TEXAS REGISTRATION NO. 8615
6/11/2012

SCALE: 0 250 500

...\F1 WEB EXH\WEB\F1-SCH2.dgn


PLAN LEGEND
SYMBOLOGY

- MAIN LANES
- FRONTAGE ROADS / RAMPS
- BRIDGES
- DIRECT CONNECTOR
- EXISTING ROW
- PROPOSED ROW
- PROPOSED DETENTION PONDS

© 2012

Texas Department of Transportation

JACOBS

5995 ROGERDALE RD
HOUSTON, TX 77072-3495
832.351.7230
TBPE# F-2966

GRAND PARKWAY
SEGMENT F-1
US 290 TO SH 249

100% SUBMITTAL
THIS DOCUMENT IS PRELIMINARY AND SUBJECT TO CHANGE.
RESPONSIBLE CONTRACTOR
JACOBS ENGINEERING GROUP INC.
HOUSTON, TX 77072-3495
TEXAS REGISTRATION NO. 8615
6/11/2012

SCALE: 0 250 500

...\F1 WEB EXH\WEB\F1-SCH2.dgn