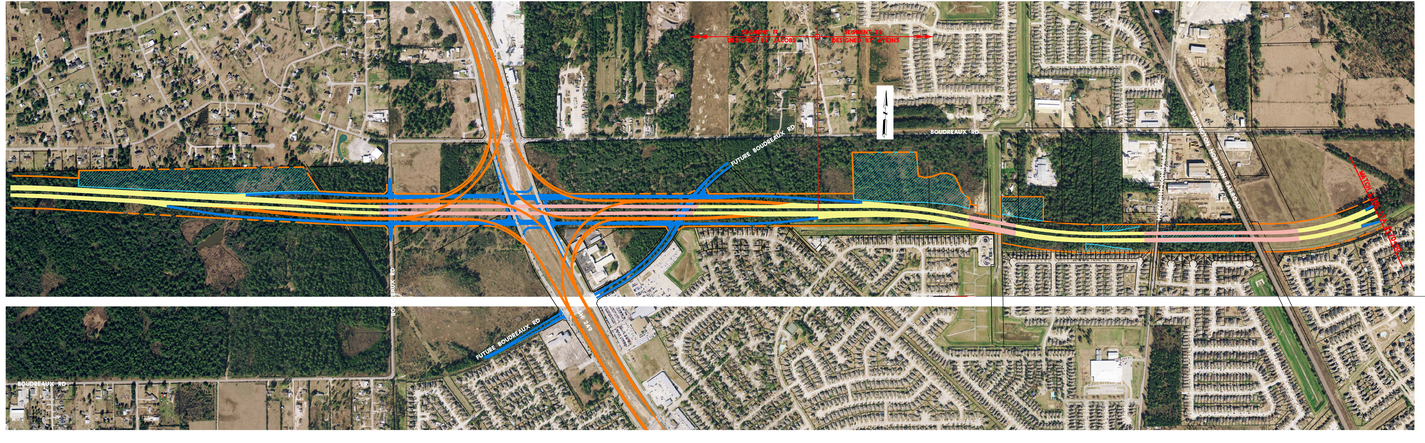

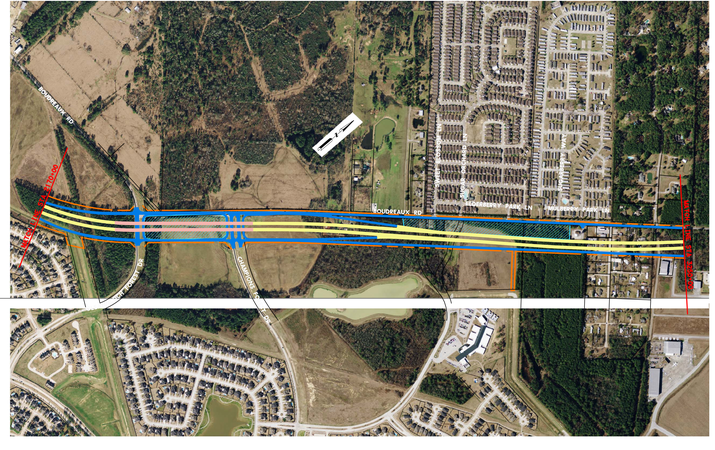

LEGEND

- MAIN LANES
- FRONTAGE ROADS / RAMPS
- BRIDGES
- DIRECT CONNECTOR
- CONSTRUCTION BY OTHERS
- EXISTING ROW
- PROPOSED ROW
- PROPOSED DETENTION PONDS

PRELIMINARY - SUBJECT TO CHANGE

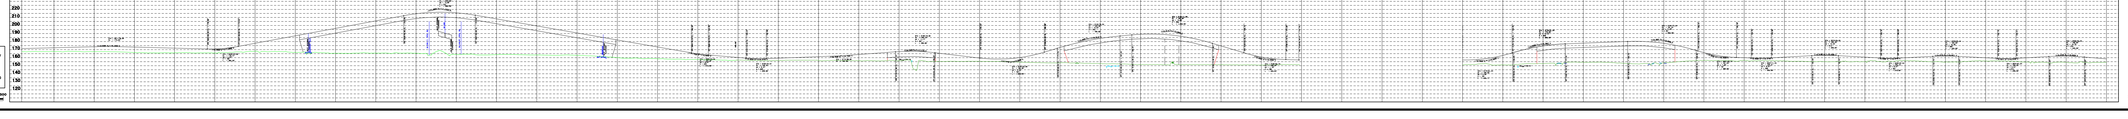

PRELIMINARY - SUBJECT TO CHANGE

PRELIMINARY - SUBJECT TO CHANGE

LEGEND

- MAIN LANES
- FRONTAGE ROADS / RAMPS
- BRIDGES
- DIRECT CONNECTOR
- CONSTRUCTION BY OTHERS
- EXISTING ROW
- PROPOSED ROW
- PROPOSED DETENTION PONDS

© 2012

Texas Department of Transportation

ATKINS

1201 ROSS BRANCH PARK DRIVE
SUITE 100
BRYAN, TEXAS 77876
TBPE REG. NO 4274

100% SUBMITTAL
THIS DOCUMENT IS PRELIMINARY AND NOT FOR CONSTRUCTION

RESPONSIBLE ENGINEER:
ATKINS
BRADLEY J. BOWLES, P.E.
TEXAS REGISTRATION NO. 91748
8/1/2012

SCALE: 0 250 500

GRAND PARKWAY
SEGMENT F-2
SH 249 TO IH 45

Texas Department of Transportation

ATKINS

1201 ROSS BRANCH PARK DRIVE
SUITE 100
BRYAN, TEXAS 77876
TBPE REG. NO 4274

100% SUBMITTAL
THIS DOCUMENT IS PRELIMINARY AND NOT FOR CONSTRUCTION

RESPONSIBLE ENGINEER:
ATKINS
BRADLEY J. BOWLES, P.E.
TEXAS REGISTRATION NO. 91748
8/1/2012

SCALE: 0 250 500

GRAND PARKWAY
SEGMENT F-2
SH 249 TO IH 45