LEGEND

- MAIN LANES
- FRONTAGE ROADS / RAMPS
- BRIDGES
- DIRECT CONNECTOR
- CONSTRUCTION BY OTHERS
- EXISTING ROW
- PROPOSED ROW
- PROPOSED DETENTION PONDS

PRELIMINARY - SUBJECT TO CHANGE

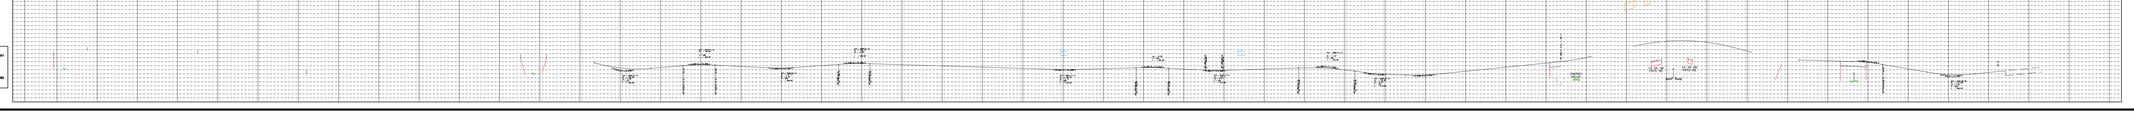

PRELIMINARY - SUBJECT TO CHANGE

PRELIMINARY - SUBJECT TO CHANGE

© 2012

Texas Department of Transportation

ATKINS

1200 WOOD BRANCH PARK DRIVE
SUITE 1000
HOUSTON, TEXAS 77079
(281) 558-7600
FAX: 281-558-7614

GRAND PARKWAY
SEGMENT F-2
SH 249 TO IH 45

100% SUBMITTAL
THIS DOCUMENT IS PRELIMINARY AND SUBJECT TO CHANGE.
RESPONSIBLE ENGINEER:
ATKINS
TEXAS REGISTRATION NO. 2-1766
6/1/2012

LEGEND

MAIN LANES
FRONTAGE ROADS / RAMPS
BRIDGES
DIRECT CONNECTOR
CONSTRUCTION BY OTHERS
EXISTING ROW
PROPOSED ROW
PROPOSED DETENTION PONDS

© 2012

Texas Department of Transportation

ATKINS

1200 WOOD BRANCH PARK DRIVE
SUITE 1000
HOUSTON, TEXAS 77079
(281) 558-7600
FAX: 281-558-7614

GRAND PARKWAY
SEGMENT F-2
SH 249 TO IH 45

100% SUBMITTAL
THIS DOCUMENT IS PRELIMINARY AND SUBJECT TO CHANGE.
RESPONSIBLE ENGINEER:
ATKINS
TEXAS REGISTRATION NO. 2-1766
6/1/2012