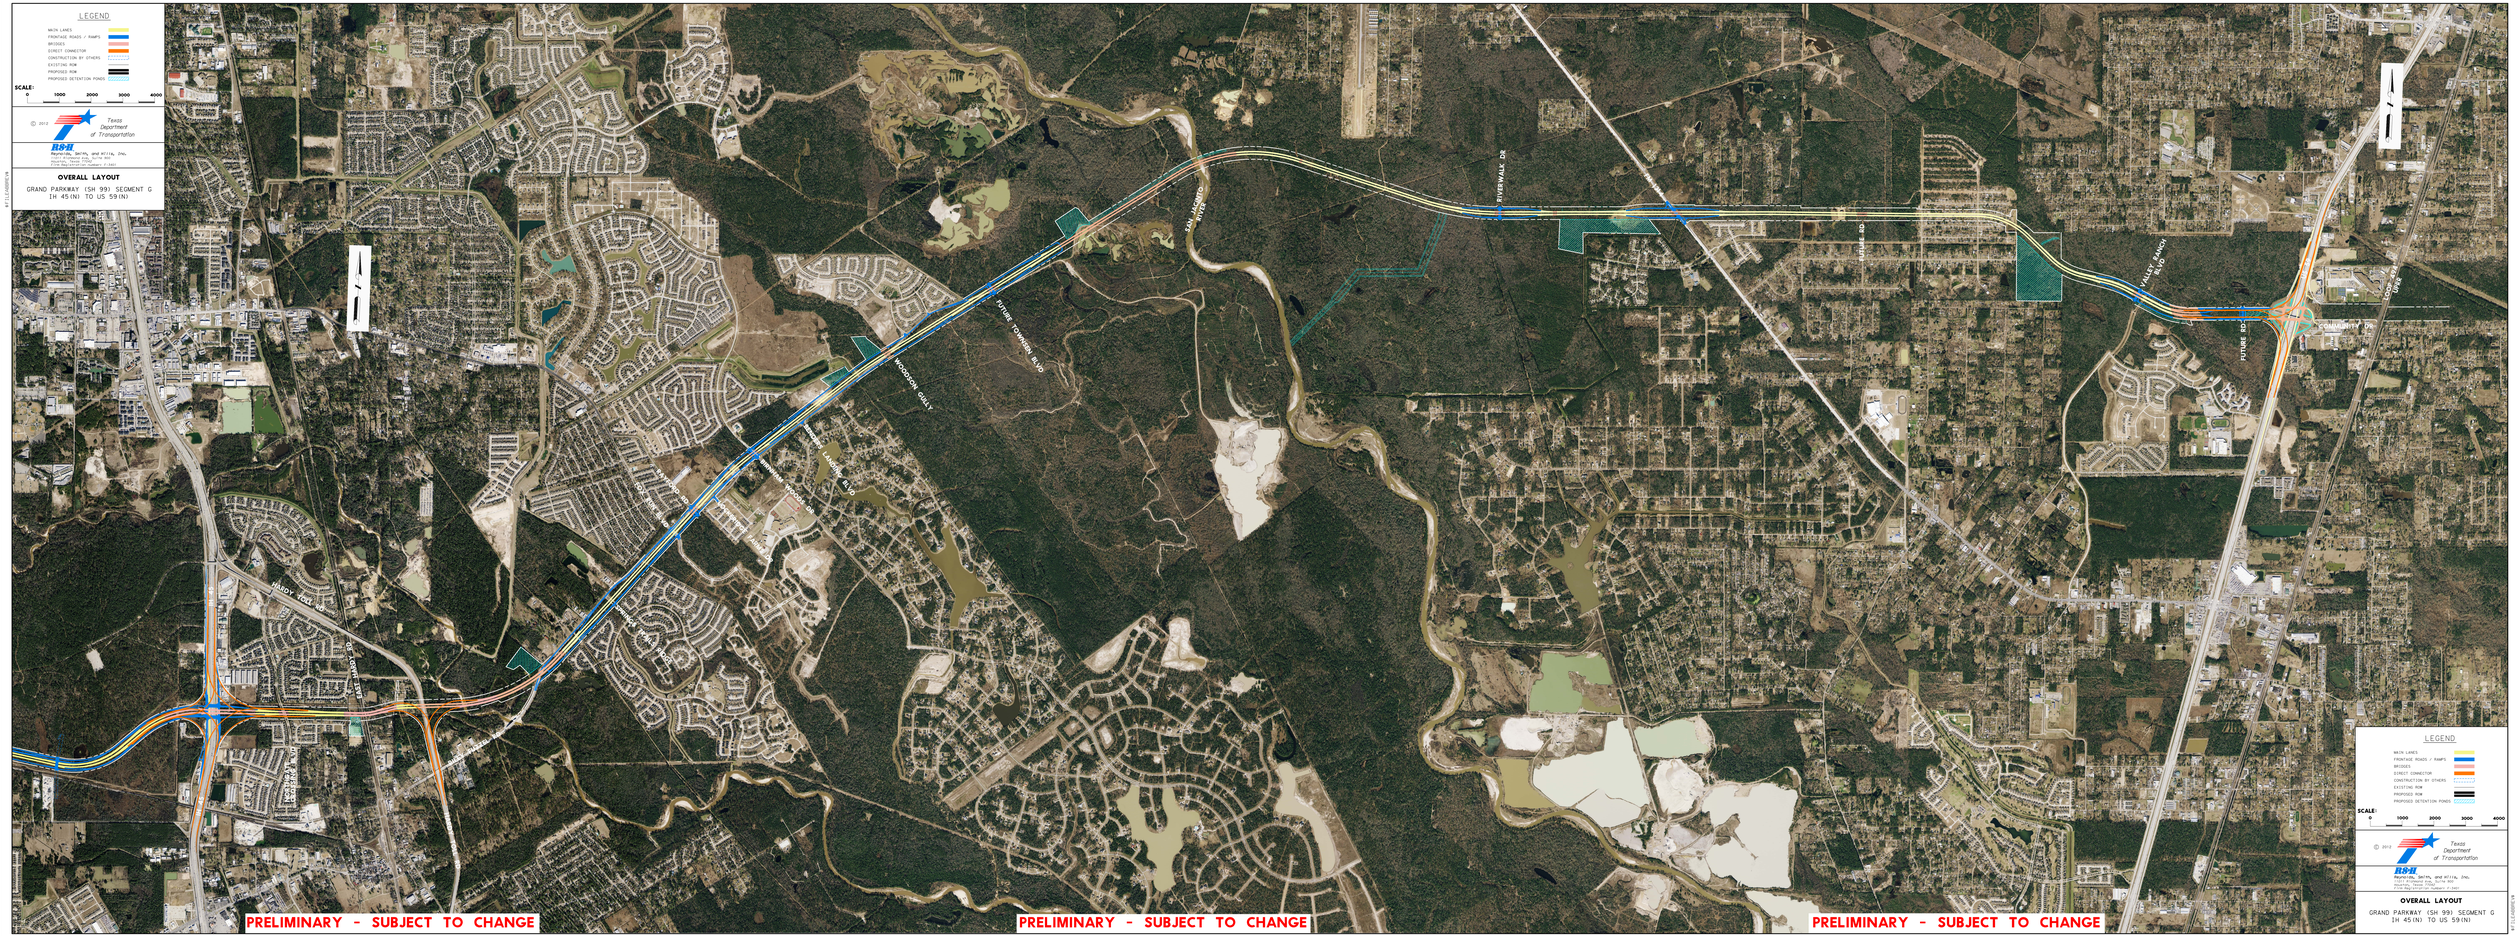
LEGEND
MAIN LANES
FRONTAGE ROADS / RAMPS
BRIDGES
DIRECT CONNECTOR
CONSTRUCTION BY OTHERS
EXISTING ROW
PROPOSED ROW
PROPOSED DETENTION PONDS
SCALE:
0
1000
2000
3000
4000
© 2012
Texas Department of Transportation
R&H
Raymond, Smith, and Mills, Inc.
Houston, Texas 77002
Fort Worth, Texas 76102
Fort Worth, Texas 76102
OVERALL LAYOUT
GRAND PARKWAY (SH 99) SEGMENT G
IH 45(N) TO US 59(N)
RIVERWALK DR
SAN JACINTO RIVER
FUTURE TOWNSEN BLVD
WOODSON GULLY
VALLEY RANCH BLVD
FUTURE RD
COOP RD UPRR
PRELIMINARY - SUBJECT TO CHANGE
PRELIMINARY - SUBJECT TO CHANGE
PRELIMINARY - SUBJECT TO CHANGE