DISCLAIMER:
The use of this standard is governed by the "Texas Engineering Practice Act". No warranty of any kind is made by TxDOT for any purpose whatsoever. TxDOT assumes no responsibility for the conversion of this standard to other formats or for incorrect results or damages resulting from its use.

DATE:
FILE:

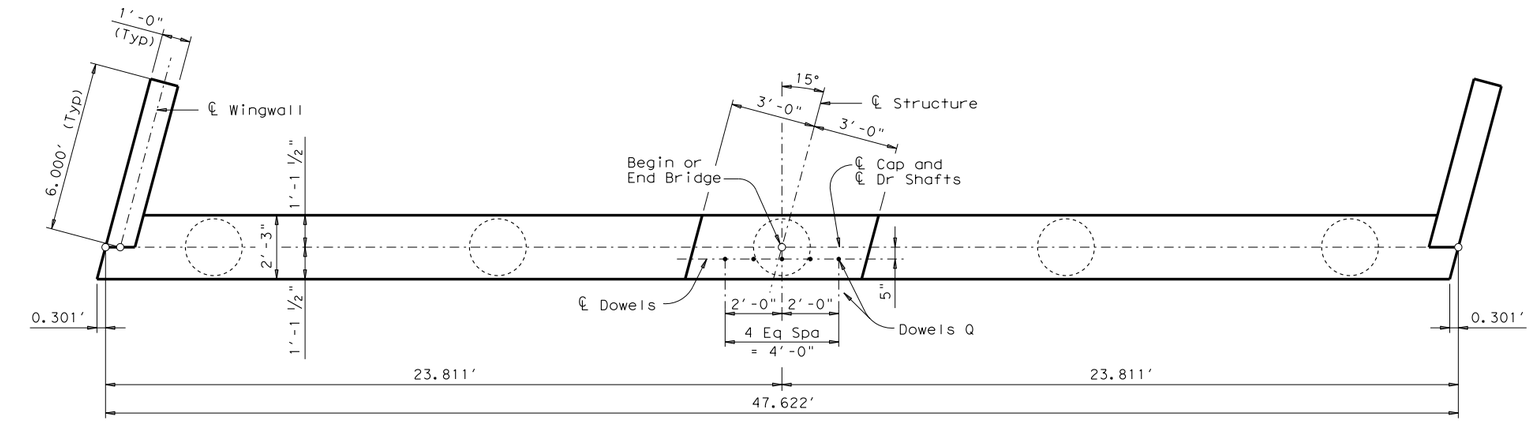

PLAN

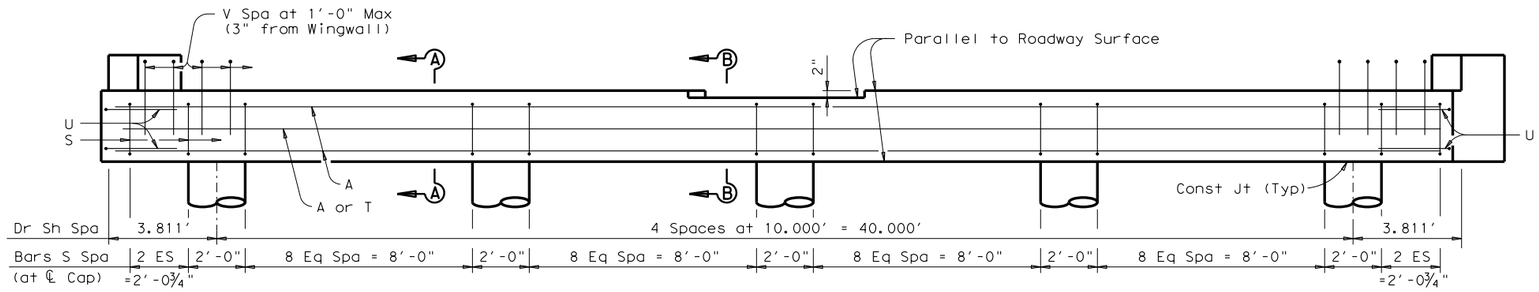

ELEVATION ~ DRILLED SHAFT ABUTMENT

TABLE OF ESTIMATED QUANTITIES ①

14" SLAB				
Bar	No.	Size	Length	Weight
A	6	#11	46'- 8"	1,488
Q	5	# 6	1'- 6"	11
S	42	# 4	8'- 4"	234
T	1	# 5	46'- 8"	49
U	4	# 6	6'-10"	41
V	47	# 5	5'- 4"	261
wH1	8	# 6	5'- 8"	68
wH2	12	# 6	6'-10"	123
wU	14	# 4	1'- 7"	15
wV	28	# 5	3'- 4"	97
Reinforcing Steel			Lb	2,387
Class "C" Concrete			CY	11.3

16" SLAB				
Bar	No.	Size	Length	Weight
A	6	#11	46'- 8"	1,488
Q	5	# 6	1'- 6"	11
S	42	# 4	8'- 4"	234
T	1	# 5	46'- 8"	49
U	4	# 6	6'-10"	41
V	47	# 5	5'- 8"	278
wH1	8	# 6	5'- 8"	68
wH2	12	# 6	6'-10"	123
wU	14	# 4	1'- 7"	15
wV	28	# 5	3'- 6"	102
Reinforcing Steel			Lb	2,409
Class "C" Concrete			CY	11.3

① Quantities shown are for one Abutment only (with Approach Slab). With no Approach Slab, add 99 Lbs Reinforcing Steel for 2 ~ #5 Bars H (47'-4") and the following amounts of concrete:
14" slab thickness add 2.2 CY Class "C" Concrete.
16" slab thickness add 2.5 CY Class "C" Concrete.

② Increase as required to maintain 3 ¾" from Finished Grade.

③ See Layout to determine if Approach Slab is present.

④ Use with 14" slab thickness.

⑤ Use with 16" slab thickness.

⑥ Omit Bars H if Approach Slab is present.

⑦ See standard CS-MD for Preformed Bituminous Fiber Material.

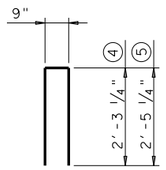

BARS V

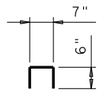

BARS wU

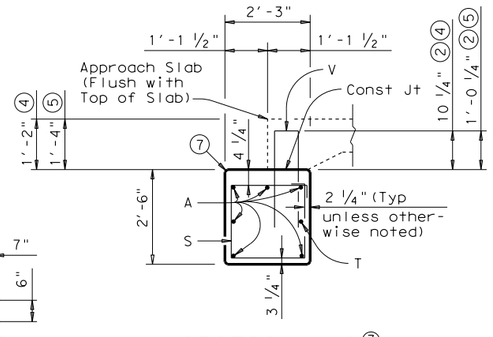

SECTION A-A ③

(With Approach Slab)

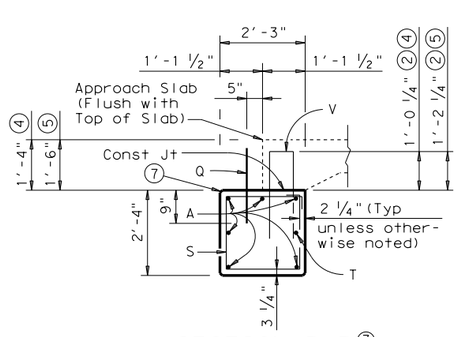

SECTION B-B ③

(With Approach Slab)

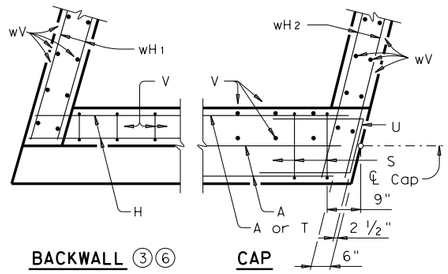

BACKWALL ③⑥ CAP

CORNER DETAILS

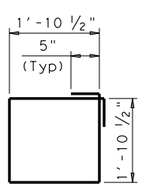

BARS S

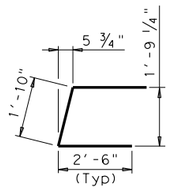

BARS U

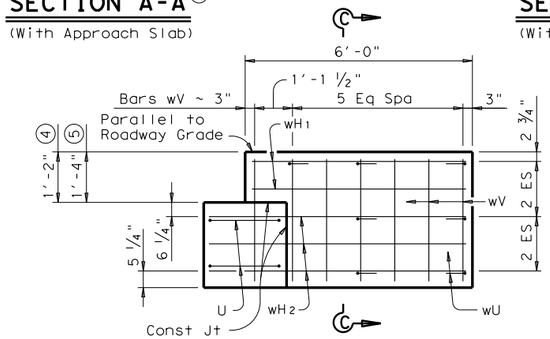

WINGWALL ELEVATION

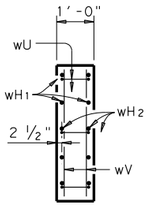

SECTION C-C

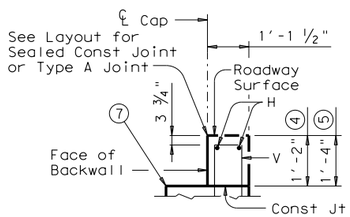

BACKWALL DETAIL ③

(Without Approach Slab)

GENERAL NOTES:

Designed according to AASHTO LRFD Specifications.
Details shown are for right forward skew. See layout for actual skew direction.
All cap and wall reinforcing shall be Grade 60.
Concrete strength f'c = 3,600 psi.
Designed for normal embankment header slope of 3:1.
See Layout for foundation size and length.
See standard FD for foundation details and notes.
See standard CS-MD for joint details and details not shown.
Calculated Foundation Loads: 30 Tons/Drilled Shaft.
These abutment details may be used with standards CS-25-44, CS-50-44-15, CS-75-44-15 and CS-80-44-15 only.

HL93 LOADING

Texas Department of Transportation

Bridge Division Standard

ABUTMENTS FOR C-I-P CONC SLAB SPANS (DRILLED SHAFTS) 44 FT ROADWAY 15° SKEW

ACSD-44-15

FILE: acs21ste.dgn	DN: TxDOT	CK: TxDOT	DW: TxDOT	CK: TxDOT
©TxDOT March 2009	CONT	SECT	JOB	HIGHWAY
REVISIONS	DIST	COUNTY		SHEET NO.