Texas Department of Transportation
Book 2 - Technical Provisions

North Tarrant Express Project
Segments 3A and 3B Facility

Attachment 13-1
Trinity River Crossing Bent Locations Base Case

September 30, 2012

LEGEND

DENOTES BORING LOCATION

FFBW= FRONT FACE OF BACKWALL

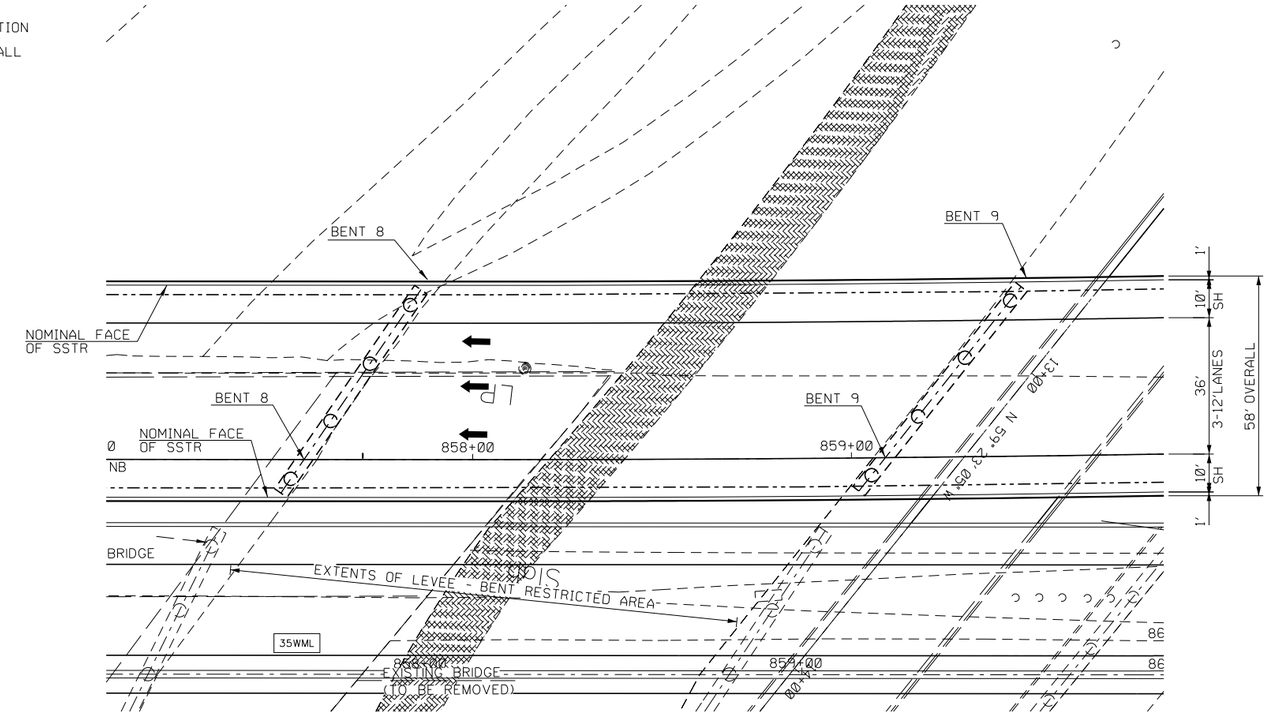

PLAN

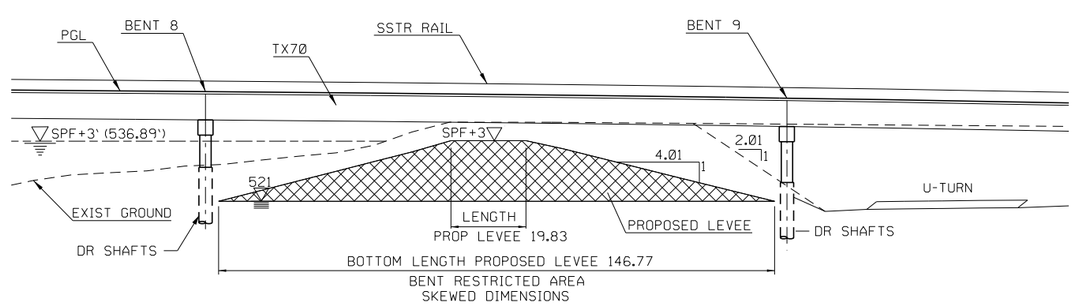

ELEVATION

©2011 Texas Department of Transportation

north tarrant express

NTE EXTENSION SEGMENT 3A

BRIDGE 224

GPL NORTH BOUND

LAYOUT - MANDATORY CONFIGURATION

SCALE: 1" = 40'

SHEET 1 OF 1

FED. RD. DIV. NO.	FEDERAL AID PROJECT NO.		SHEET NO.
STATE	DISTRICT	COUNTY	
TEXAS	FT. WORTH	TARRANT	
CONT	SECT	JOB	HIGHWAY NO

LEGEND

DENOTES BORING LOCATION

FFBW= FRONT FACE OF BACKWALL

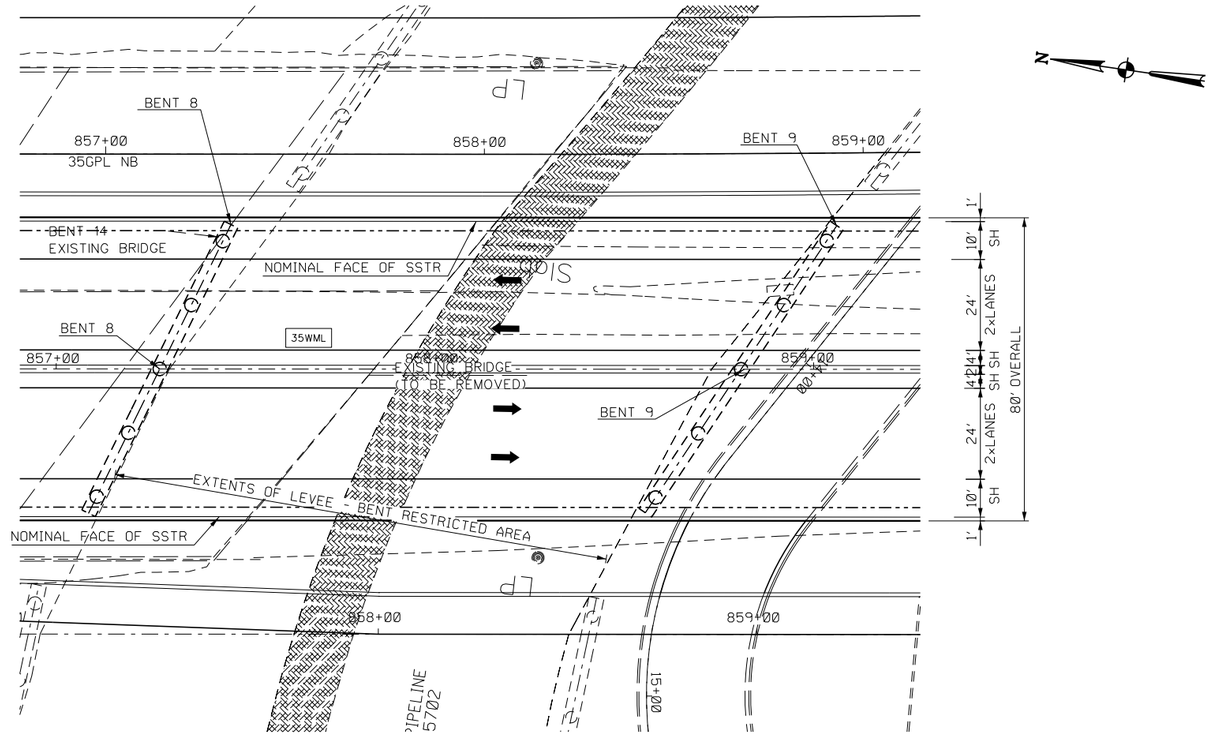

PLAN

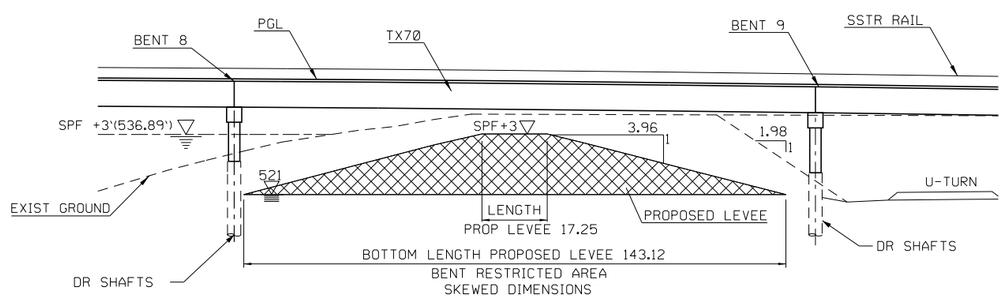

ELEVATION

©2011

Texas Department of Transportation

north tarrant express

NTE EXTENSION SEGMENT 3A

BRIDGE 225

MANAGED LANES

LAYOUT - MANDATORY CONFIGURATION

SCALE: 1" = 40'

SHEET 1 OF 1

FED. RD. DIV. NO.	FEDERAL AID PROJECT NO.		SHEET NO.
STATE	DISTRICT	COUNTY	
TEXAS	FT. WORTH	TARRANT	
CONT	SECT	JOB	HIGHWAY NO

LEGEND

DENOTES BORING LOCATION

FFBW= FRONT FACE OF BACKWALL

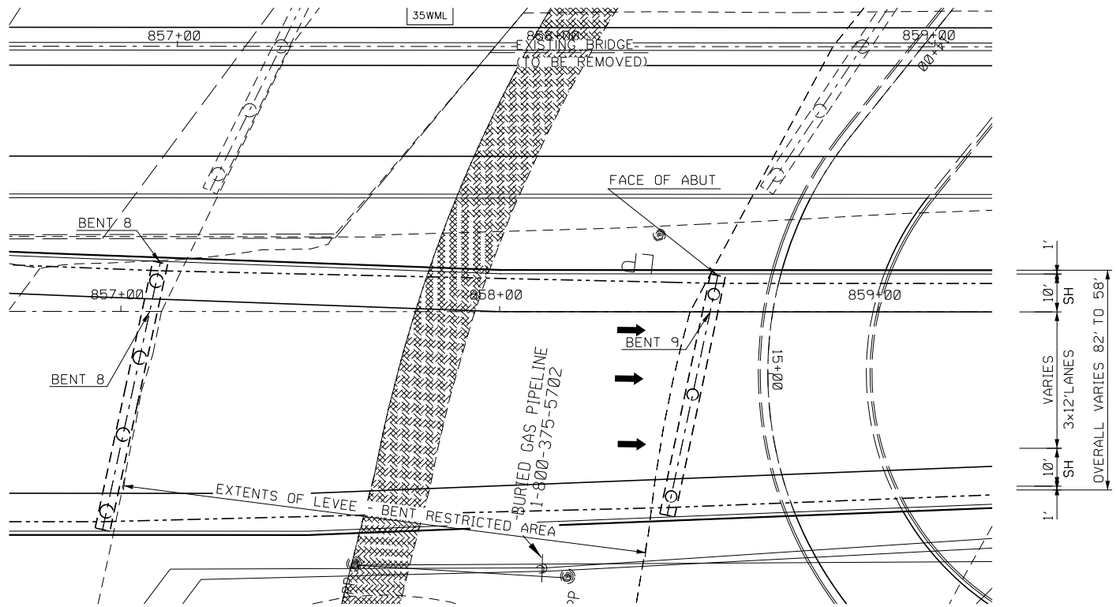

PLAN

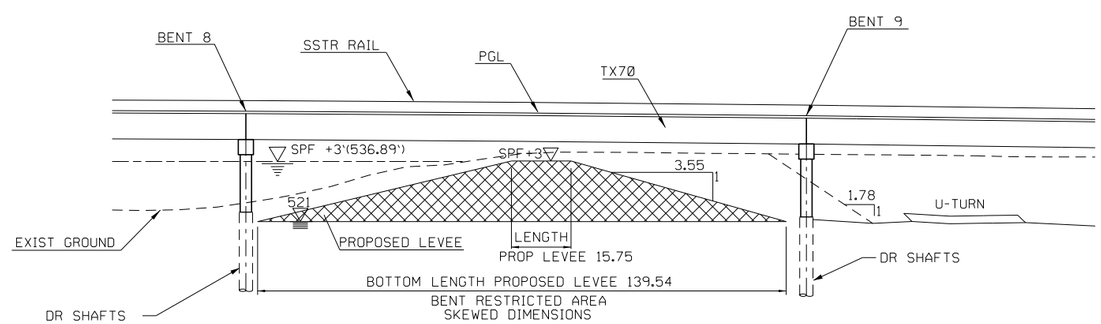

ELEVATION

©2011

Texas Department of Transportation

north tarrant express

NTE EXTENSION SEGMENT 3A

BRIDGE 226

GPL SOUTH BOUND

LAYOUT - MANDATORY CONFIGURATION

SCALE: 1" = 40'

SHEET 1 OF 1

FED. RD. DIV. NO.	FEDERAL AID PROJECT NO.		SHEET NO.
STATE	DISTRICT	COUNTY	
TEXAS	FT. WORTH	TARRANT	
CONT	SECT	JOB	HIGHWAY NO