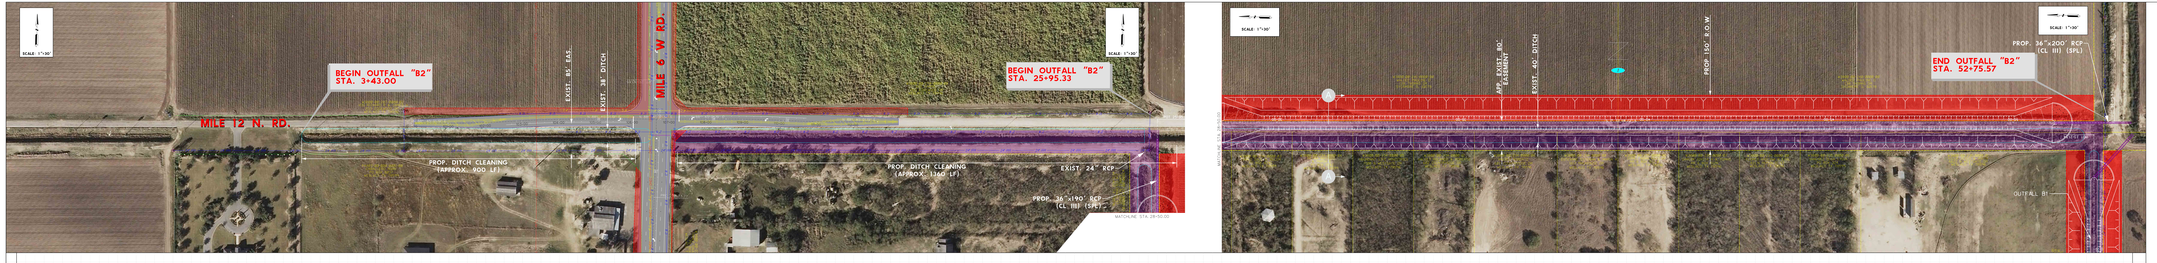

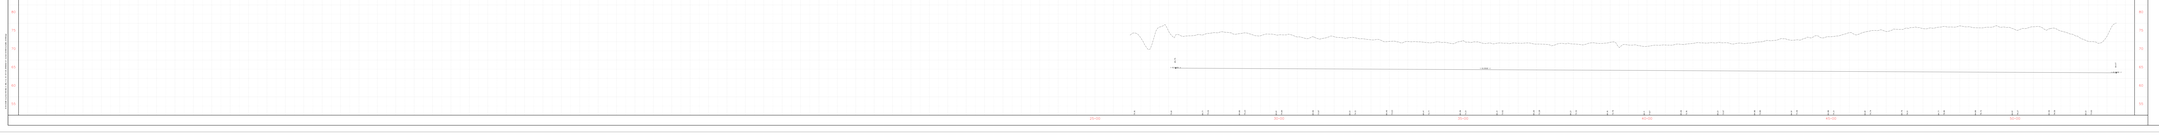

PROPOSED R.O.W. PARCELS