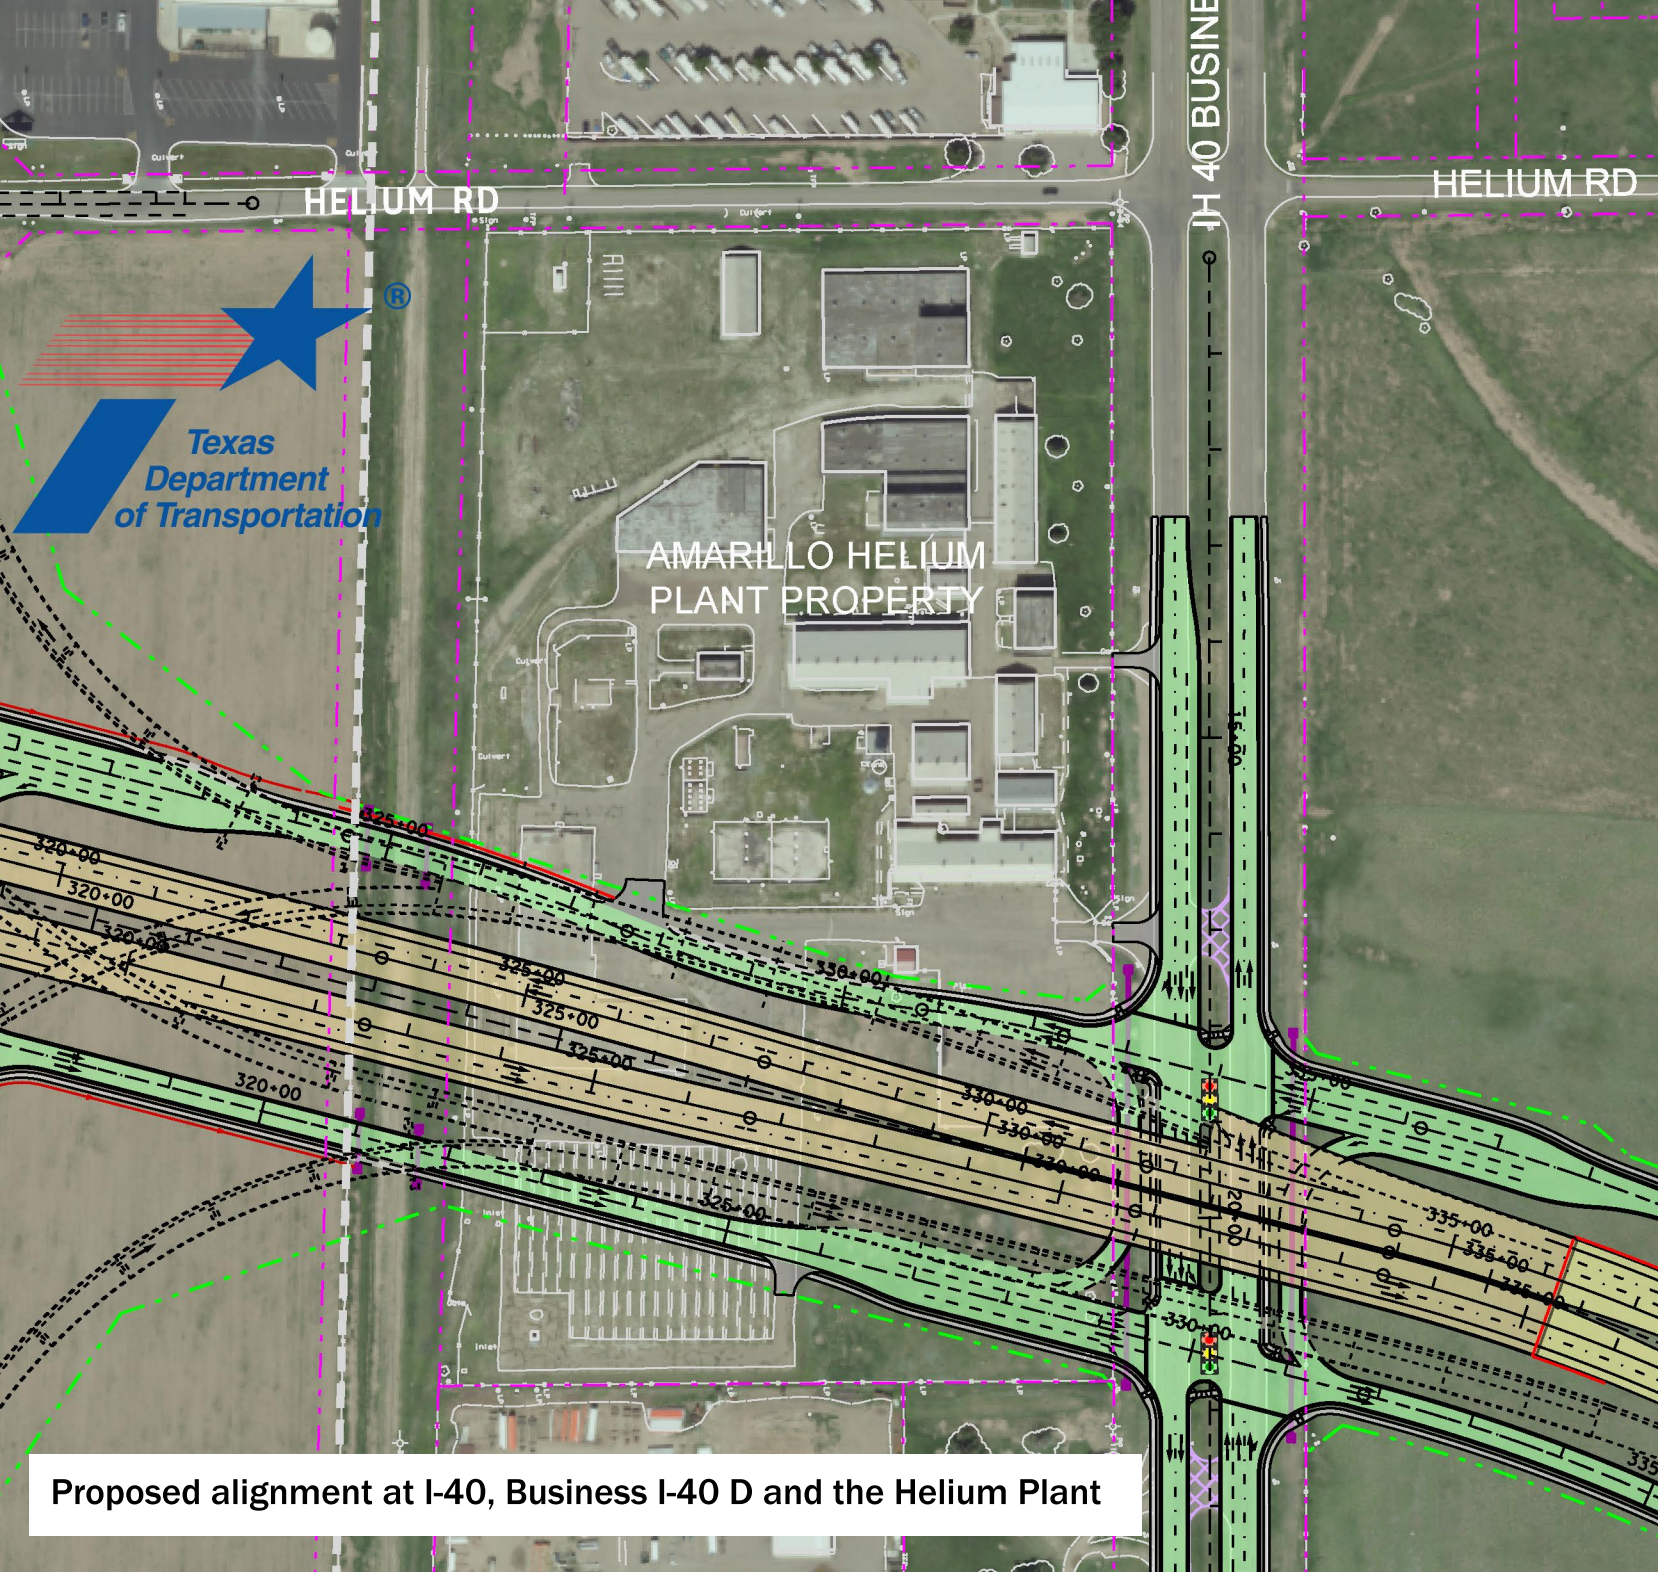

Proposed alignment at I-40, Business I-40 D and the Helium Plant