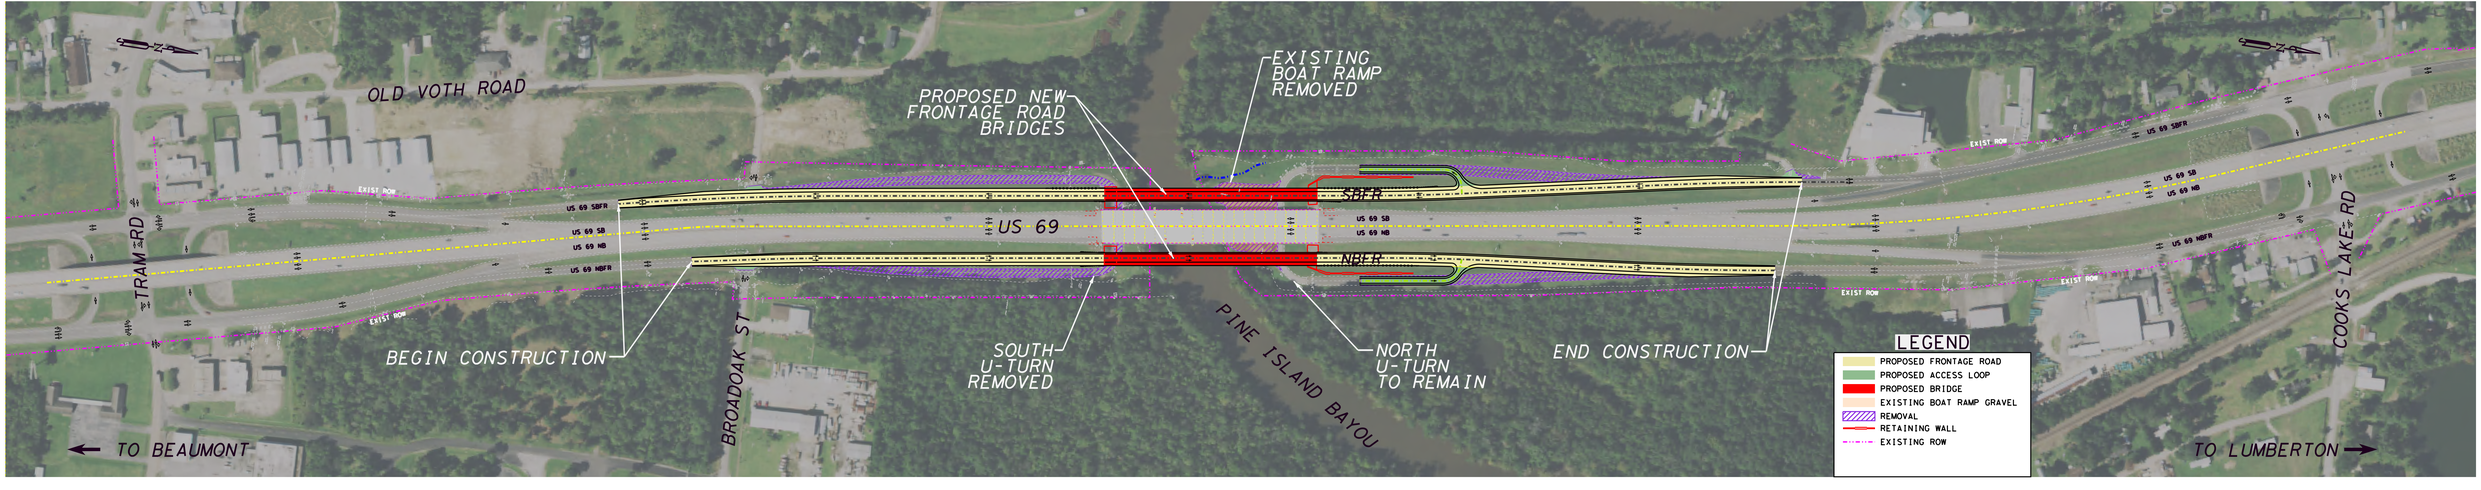

Texas Department of Transportation

US 69 AT PINE ISLAND BAYOU
FRONTAGE ROAD BRIDGES
PUBLIC MEETING EXHIBIT

US 69
FROM: COOKS LAKE RD SOUTH
TO: TRAM RD

SCALE:
1"=100'H
1"=10' V
DATE:

1/1

LJA Engineering, Inc.
FRN: F-1386

0' 50' 100' 200'
SCALE: 1"=100' HORIZ
1"=10' VERT

© 2016 by Texas Department of Transportation; (512) 416-2055; all rights reserved