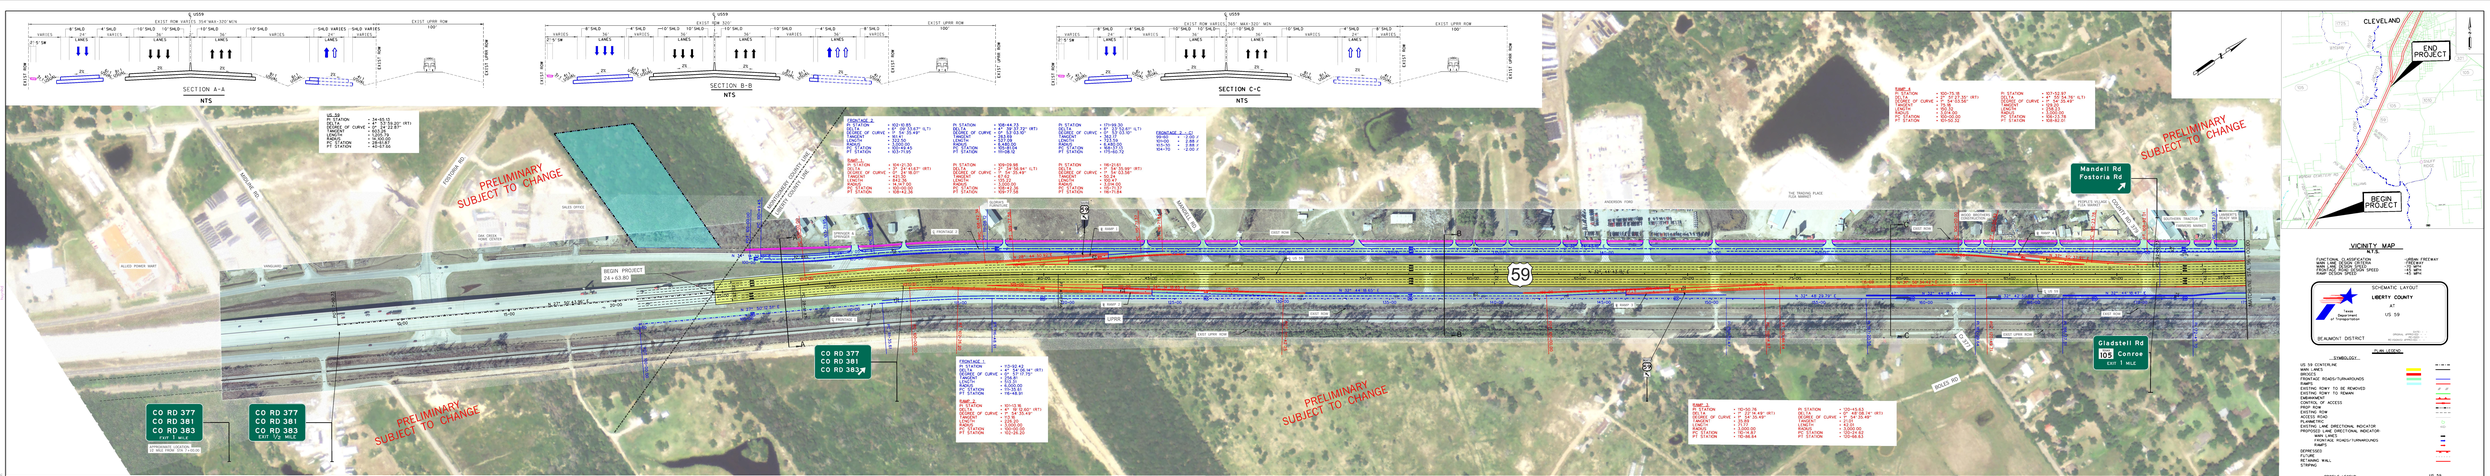
SECTION A-A
NTS
SECTION B-B
NTS
SECTION C-C
NTS
PRELIMINARY SUBJECT TO CHANGE
CO RD 377
CO RD 381
CO RD 383
EXIT 1 MILE
CO RD 377
CO RD 381
CO RD 383
EXIT ½ MILE
Mandell Rd
Fostoria Rd
Gladstell Rd
Exit 1 Mile
Conroe
BEGIN PROJECT
END PROJECT
59
VICINITY MAP
N.T.S.
SCHEMATIC LAYOUT
LIBERTY COUNTY
AT
US 59
BEAUMONT DISTRICT
PLAN VIEW
SYMBOLOGY
PROFILE VIEW
PROP POL
PROP FRONTAGE POL
PROP RAMP POL
PROP FRONTAGE & POL
50 YR W.S.E.
NOT A BIDDING DOCUMENT
PRELIMINARY
Texas Department of Transportation
AECOM
US 59 SCHEMATIC
ULTIMATE
LIBERTY COUNTY LINE TO STA 96+00.00
SHEET 1 OF 4