TEXAS DEPARTMENT OF TRANSPORTATION

SCHEMATIC LAYOUT

OPTION N2 10% DESIGN

JEFFERSON & ORANGE COUNTY

LIMITS: FROM KCS MP 765.9 BEAUMONT SUBDIVISION
TO KCS MP 765.8 BEAUMONT SUBDIVISION
UPRR MP 276.0 LAFAYETTE SUBDIVISION

CJS: 7220-01-001
LENGTH: 25,370 FT = 4.80 MI.

OFFICE OF THE DISTRICT ENGINEER
BEAUMONT DISTRICT

1 OF 4

END PROJECT
OPTION N2
CSJ: 7220-01-001
STA: 438+00

BEGIN PROJECT
OPTION N2
CSJ: 7220-01-001
STA: 435+74.77

DESIGN SPEED: RAILROADS = 10 MPH BNSF
25 MPH JEFFERSON COUNTY
40 MPH ORANGE COUNTY
FIXED BRIDGE NOT APPLICABLE

PLOT SCALE: 1" = 100' (HORZ.)
1" = 10' (VERT.)

SUBMITTED FOR LETTING:	20
P.E.	
DESIGN ENGINEER	
RECOMMENDED FOR LETTING:	20
P.E.	
PROJECT ENGINEER	
RECOMMENDED FOR LETTING:	20
P.E.	
DIRECTOR OF TRANSPORTATION PLANNING & DEVELOPMENT	
APPROVED FOR LETTING:	20
P.E.	
DISTRICT ENGINEER	

PROJECT MANAGER, TRANSYSTEM

EXISTING: NONE

Texas Department of Transportation
© 2015

PROPOSED TRACK LAYOUNDE
STATION TO STATION:
435+74.77 TO 438+00

PROPOSED TRACK ALIGNEDT BNSF MAINLINE
STATION TO STATION:
435+00 TO 438+00

PROPOSED TRACK ON GRADE
STATION TO STATION:
435+00 TO 437+00

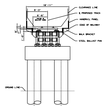

TYPICAL SECTION - TANGENT APPROACH SPAN
CSJ: 7220-01-001 TO 4+00
STA: 435+00 TO 438+00
STA: 4275+01.01 TO 4320+00.00

PROPOSED TRACK RETAINING WALL
STATION TO STATION:
437+00 TO 437+00

PROPOSED TRACK ON EMBANKMENT
STATION TO STATION:
437+00 TO 438+00

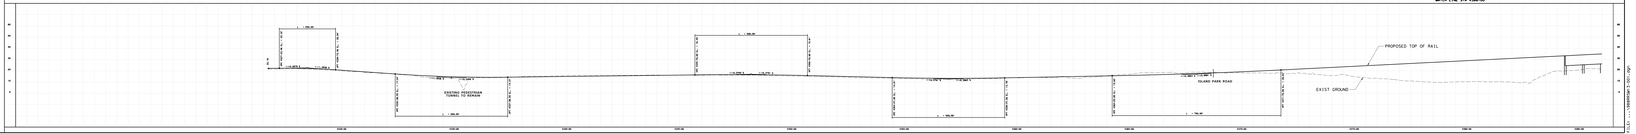

DATE: 9/21/2015
FILE: C:\MICROPLAN\
PLOT: 1:1 - LANDSCAPE
PLOT: 1:1 - PORTRAIT

TEXAS DEPARTMENT OF TRANSPORTATION

SCHEMATIC LAYOUT
OPTION N2 10% DESIGN
JEFFERSON & ORANGE COUNTY

LIMITS: FROM KCS MP 765.9 BEAUMONT SUBDIVISION
TO KCS MP 763.8 BEAUMONT SUBDIVISION
UPRR MP 276.0 LAFAYETTE SUBDIVISION

CJS: 7220-01-001
LENGTH: 25,370 FT - 4.80 MI.

OFFICE OF THE DISTRICT ENGINEER
BEAUMONT DISTRICT

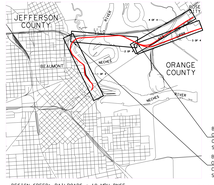

2 OF 4

BEGIN END
OPTION N2
CSJ: 7220-01-001
STA 4450+00

BEGIN PROJECT
OPTION N2
CSJ: 7220-01-001
STA 4386+00

DESIGN SPEED: RAILROADS - 70 MPH (MAX)
40 MPH JEFFERSON COUNTY
40 MPH ORANGE COUNTY
FIXED BRIDGE NOT APPLICABLE

PLOT SCALE: 1" =100' (MAIN);
1" =10' (INSET);

SUBMITTED FOR LETTING	20
DESIGN ENGINEER	P.E.
RECOMMENDED FOR LETTING	20
PROJECT ENGINEER	P.E.
RECOMMENDED FOR LETTING	20
DIRECTOR OF TRANSPORTATION PLANNING & DEVELOPMENT	P.E.
APPROVED FOR LETTING	20
DISTRICT ENGINEER	P.E.

SUBMITTED FOR LETTING 20
PROJECT MANAGER, TRANSITEAM

EXHIBITS: NONE

Texas Department of Transportation
© 2015

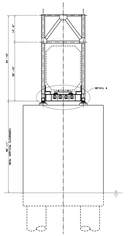

TYPICAL TRUSS SECTION AT PIER
STA. 4450+35.46 TO 4451+06.46
STA. 4459+67.90 TO 4461+57.98

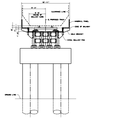

TYPICAL SECTION - TANGENT APPROACH SPANS

TIME: 9/18/12 AM
PN FILE: I:\ENGDES\LAYOUT\PT08L.PC1

DATE: 9/17/2015
FILE: 7220-01-001-N2.dgn
ROLLOUT: MPLTOPO4.P

TEXAS DEPARTMENT OF TRANSPORTATION

SCHEMATIC LAYOUT
OPTION N2 10% DESIGN
JEFFERSON & ORANGE COUNTY

LIMITS: FROM KCS MP 765.9 BEAUMONT SUBDIVISION
TO KCS MP 763.8 BEAUMONT SUBDIVISION
UPRR MP 276.0 LAFAYETTE SUBDIVISION

LENGTH: 25,370 FT = 4.80 MI.

OFFICE OF THE DISTRICT ENGINEER
BEAUMONT DISTRICT

NOT TO SCALE

3 OF 4

DESIGN SPEED: RAILROADS - 50 MPH (MAX)
40 MPH JEFFERSON COUNTY
40 MPH ORANGE COUNTY
FIXED BRIDGE NOT APPLICABLE

PLOT SCALE: 1" =100' (HORZ.)
1" =10' (VERT.)

SUBMITTED FOR LETTING	20
DESIGN ENGINEER	P.E.
RECOMMENDED FOR LETTING	20
PROJECT ENGINEER	P.E.
RECOMMENDED FOR LETTING	20
DIRECTOR OF TRANSPORTATION PLANNING & DEVELOPMENT	P.E.
APPROVED FOR LETTING	20
DISTRICT ENGINEER	P.E.

SUBMITTED FOR LETTING	20
PROJECT MANAGER, TRANSITDATA	P.E.

EXHIBIT(S): NONE

Texas Department of Transportation
© 2015

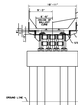

TYPICAL SECTION TRACK APPROACH SPANS

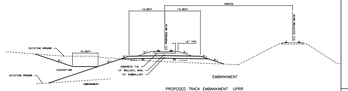

PROPOSED TRACK EMBANKMENT UPRR
STATION TO STATION
4501+00 TO 4509+00

PROPOSED TRACK ADJACENT UPRR MAINLINE
STATION TO STATION
4509+00 TO 4516+00

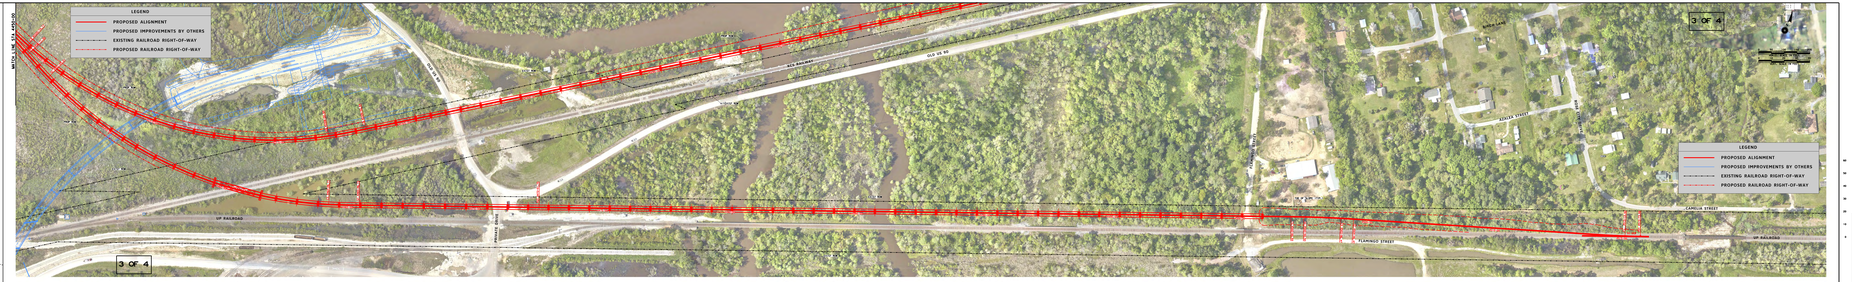

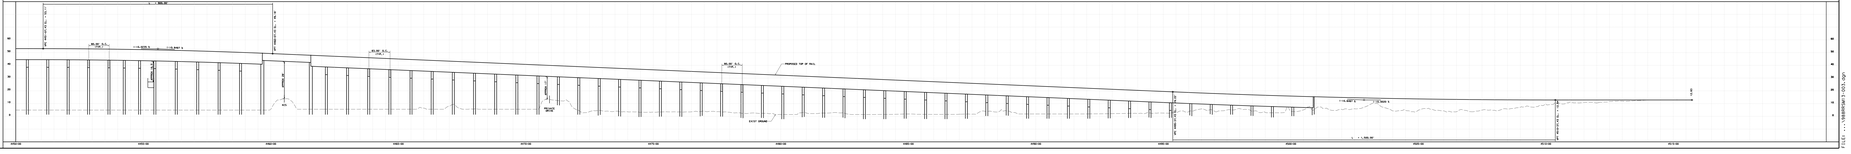

TIME: 9:24:20 AM
PN: FAILS - 14-0000-01-441-001-0084-01

DATE: 9/17/2015
FILE: 7220-01-001.dgn
ROLLSLOT: WH_TDMS4

TEXAS DEPARTMENT OF TRANSPORTATION

SCHEMATIC LAYOUT
OPTION N2 10% DESIGN
JEFFERSON & ORANGE COUNTY

LIMITS: FROM KCS MP 765.9 BEAUMONT SUBDIVISION
TO KCS MP 763.8 BEAUMONT SUBDIVISION
UPRR MP 276.0 LAFAYETTE SUBDIVISION
CJS: 7220-01-001
LENGTH: 25,370 FT = 4.80 MI.

OFFICE OF THE DISTRICT ENGINEER
BEAUMONT DISTRICT

NOT TO SCALE

4 OF 4

DESIGN SPEED: RAILROADS - 70 MPH (MAX)
40 MPH JEFFERSON COUNTY
40 MPH ORANGE COUNTY
FIXED BRIDGE NOT APPLICABLE
PLOT SCALE: 1" =100' (HORZ.)
1" =10' (VERT.)

SUBMITTED FOR LETTING	20
DESIGN ENGINEER	P.E.
RECOMMENDED FOR LETTING	20
PROJECT ENGINEER	P.E.
RECOMMENDED FOR LETTING	20
DIRECTOR OF TRANSPORTATION PLANNING & DEVELOPMENT	P.E.
APPROVED FOR LETTING	20
DISTRICT ENGINEER	P.E.

SUBMITTED FOR LETTING 20
PROJECT MANAGER, TRANSITEAM

EXHIBITS: NONE

Texas Department of Transportation
© 2015

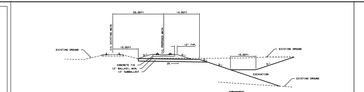

PROPOSED TRACK ADJACENT KCS MAINLINE
FROM TO STATION
40260+40 TO 40287+00

PROPOSED TRACK EMBANKMENT KCS
FROM TO STATION
40287+00 TO 40270+00

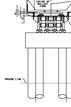

TYPICAL SECTION - TANGENT APPROACH SPAN

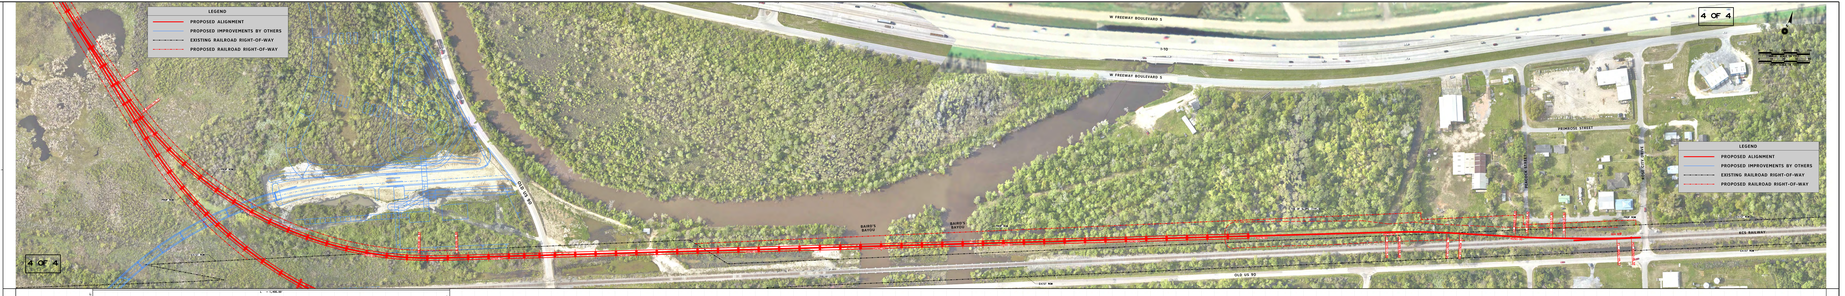
LEGEND
PROPOSED ALIGNMENT
PROPOSED IMPROVEMENTS BY OTHERS
EXISTING RAILROAD RIGHT-OF-WAY
PROPOSED RAILROAD RIGHT-OF-WAY
4 OF 4
W FREEWAY BOULEVARD S
I-10
KCS RAILROAD
PROPOSED TOP OF RAIL
EXISTING GROUND
