IH-35E ROW Acquisition Map

SH 190 to FM 3040

CSJ 0196-02-109

Middle Segment: *Page 1 of 4*

DRAFT 08/06/2013

N

500 250 0 500

Feet

- Commercial Parcel ID
- Residential Parcel ID
- Access Denial
- Proposed ROW
- Existing ROW
- Phase 1: Already Acquired
- Phase 1: Undergoing Acquisition
- Phase 1: To Be Acquired
- Phase 1: Options
- Phase 2

Location Map

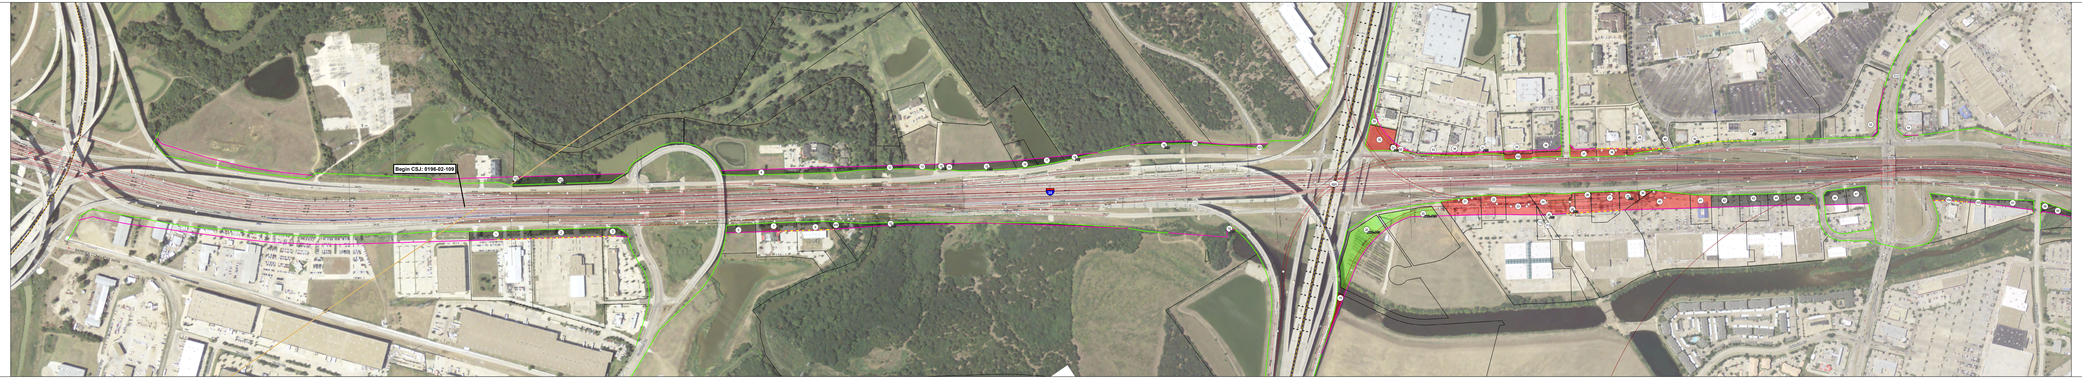

IH-35E ROW Acquisition Map

SH 190 to FM 3040

CSJ 0196-02-109

Middle Segment: *Page 1 of 4*

DRAFT 08/06/2013

N

500 250 0 500

Feet

- Commercial Parcel ID
- Residential Parcel ID
- Access Denial
- Proposed ROW
- Existing ROW
- Phase 1: Already Acquired
- Phase 1: Undergoing Acquisition
- Phase 1: To Be Acquired
- Phase 1: Options
- Phase 2

Location Map